

TAMARA AN IMMERSIVE EXPERIENCE


WRITTEN BY JOHN KRIZANC

DRAFTING PACKAGE

DESIGNED BY ADAM HAWKINS

TABLE OF CONTENTS

PAGE 1.....	TITLE PAGE
PAGE 2.....	TABLE OF CONTENTS
PAGE 3.....	FULL GROUND PLAN
PAGE 4.....	LOBBY GROUND PLAN
PAGE 5.....	MAZE WALL ELEVATION
PAGE 6.....	1ST FLOOR GROUND PLAN
PAGE 7.....	ENTRANCE HALL ELEVATION
PAGE 8.....	ATRIUM 1 ELEVATION
PAGE 9.....	ATRIUM 2 ELEVATION
PAGE 10.....	ATRIUM GRAND STAIRCASE ELEVATION
PAGE 11.....	ORATORIO 1 ELEVATION
PAGE 12.....	ORATORIO 2 ELEVATION
PAGE 13.....	CARLOTTA 1 ELEVATION
PAGE 14.....	CARLOTTA 2 ELEVATION
PAGE 15.....	SERVANT HALL 1 ELEVATION
PAGE 16.....	SERVANT HALL 2 ELEVATION
PAGE 17.....	DINNING ROOM 1 ELEVATION
PAGE 18.....	DINNING ROOM 2 ELEVATION
PAGE 19.....	LEDA ROOM 1 ELEVATION
PAGE 20.....	LEDA ROOM 2 ELEVATION
PAGE 21.....	2ND FLOOR GROUND PLAN
PAGE 22.....	D'ANNUNZIO ROOM 1 ELEVATION
PAGE 23.....	D'ANNUNZIO ROOM 2 ELEVATION
PAGE 24.....	LUSIA ROOM ELEVATION
PAGE 25.....	BASEMENT FLOOR GROUND PLAN
PAGE 26.....	KITCHEN 1 ELEVATION
PAGE 27.....	KITCHEN 2 ELEVATION
PAGE 28.....	FINZI ROOM 1 ELEVATION
PAGE 29.....	FINZI ROOM 2 ELEVATION
PAGE 30.....	MARIO ROOM ELEVATION
PAGE 31.....	EMILIA ROOM ELEVATION
PAGE 32.....	DANTE ROOM ELEVATION

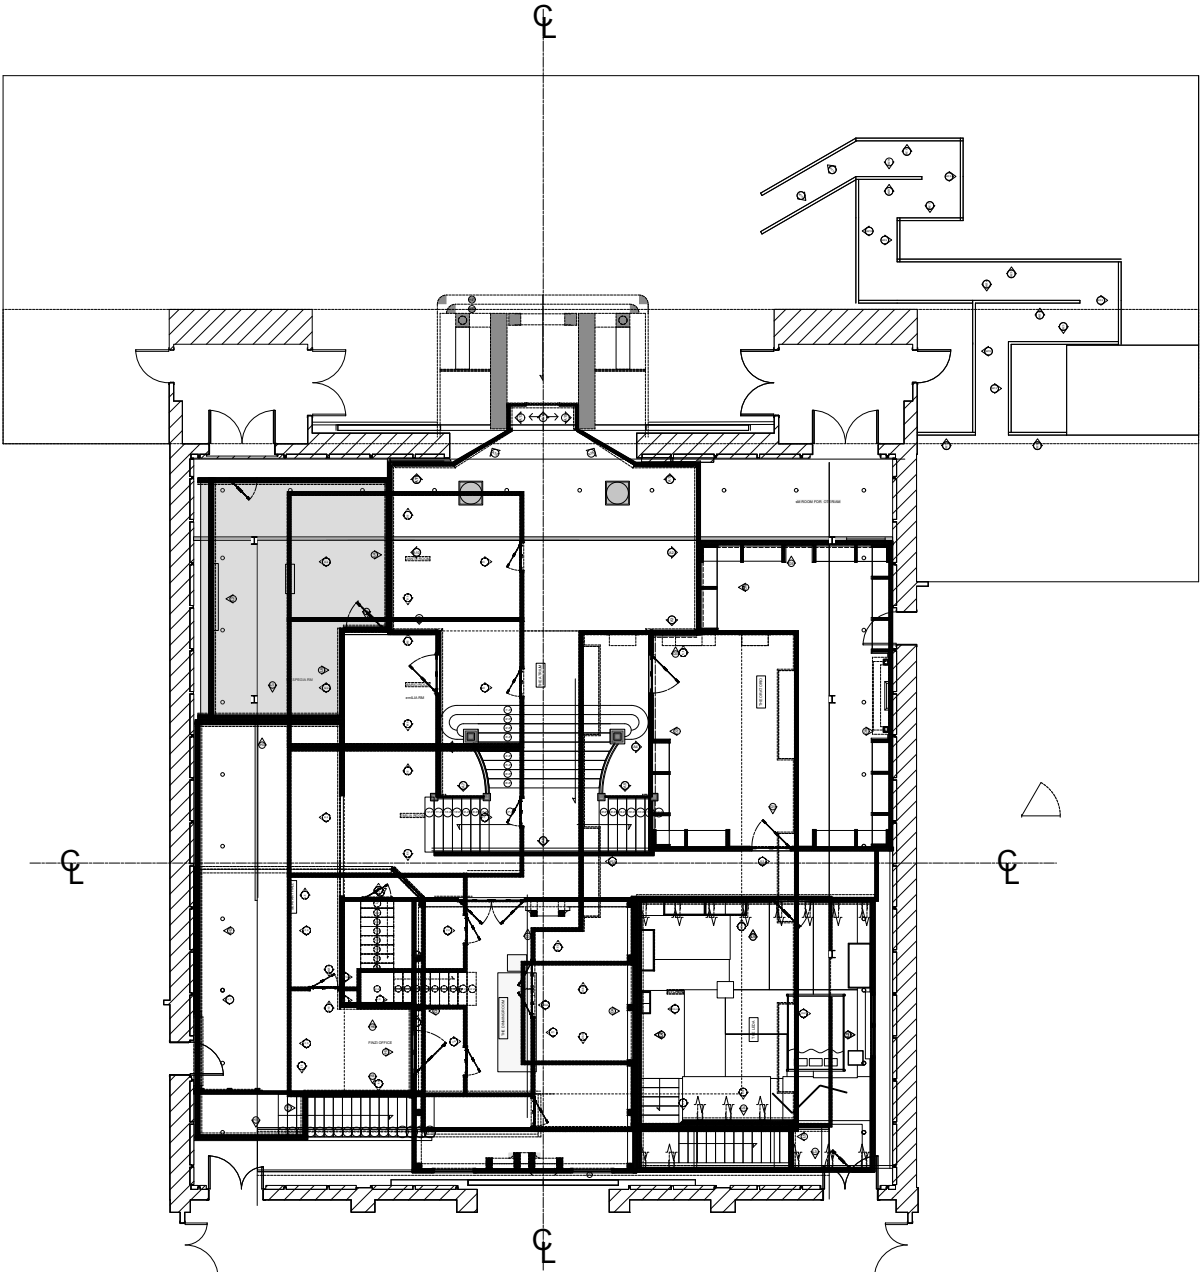

1 WALL THREE GPI
Scale: 1/4" = 1'-0"




Tamara A Play
Tami S. Brown

Full Ground Plan	Plan
SCALE: 1/4"=1'-0"	1
DATE: 4/8/2022	


of 30

CL

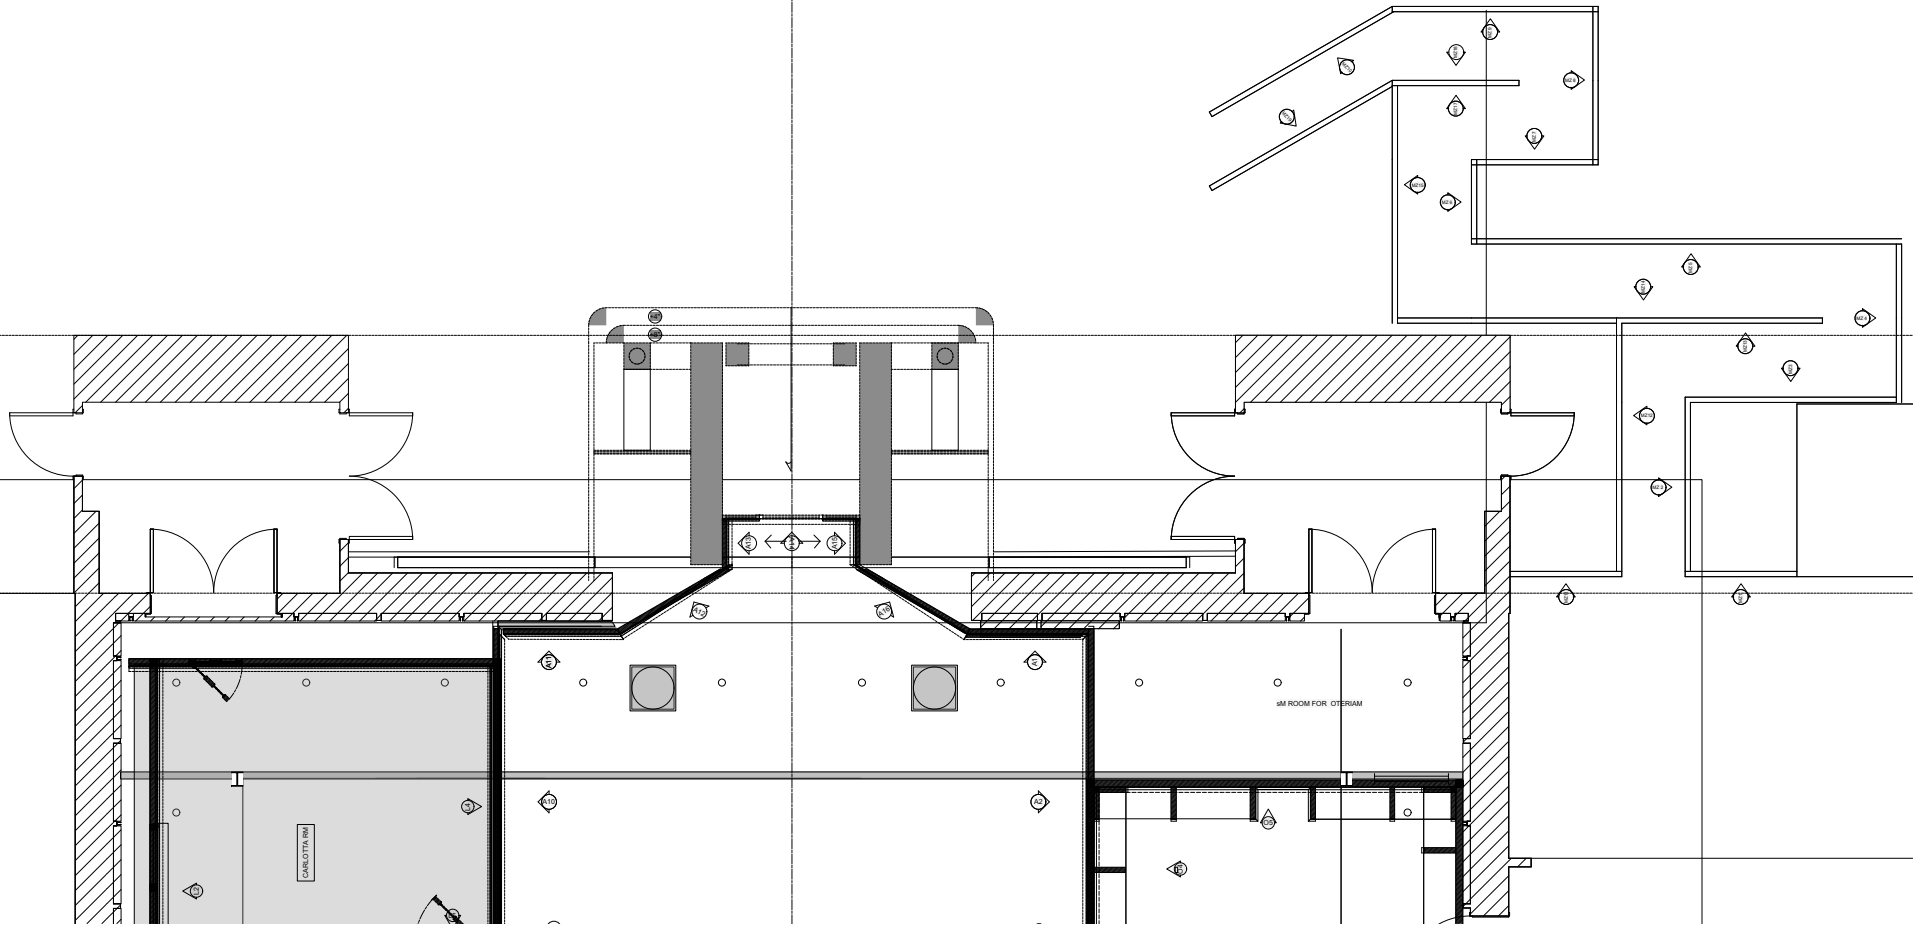


1 (LOBBY GPI)
Scale: 1/2" = 1'-0"


	LOBBY GROUND PLAN
	SCALE: 1/2"=1'-0" Plot
	DATE: 4/6/2022
2	

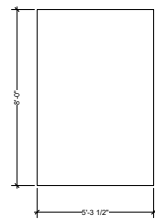


1 [MAZE 1]
Scale: 1/2" = 1'-0"

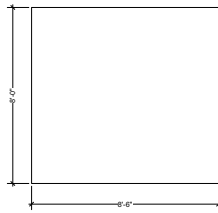


2 [MAZE 2]
Scale: 1/2" = 1'-0"

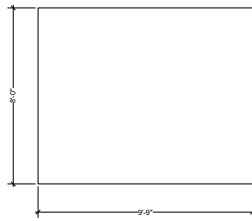

3 [MAZE 3]
Scale: 1/2" = 1'-0"

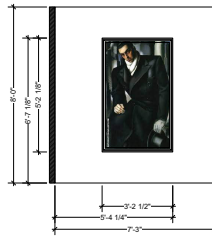


4 [MAZE 4]
Scale: 1/2" = 1'-0"

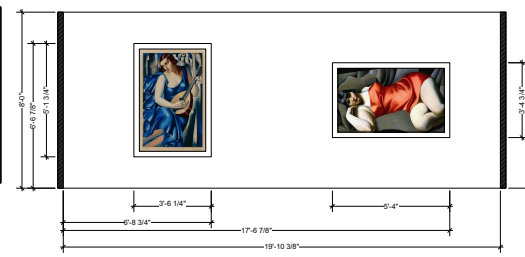


5 [MAZE 5]
Scale: 1/2" = 1'-0"




6 [MAZE 6]
Scale: 1/2" = 1'-0"

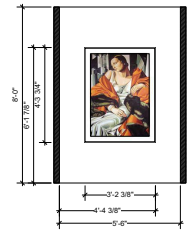


7 [MAZE 7]
Scale: 1/2" = 1'-0"

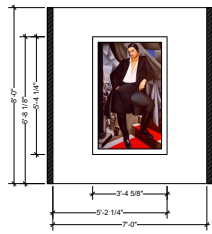


8 [MAZE 8]
Scale: 1/2" = 1'-0"

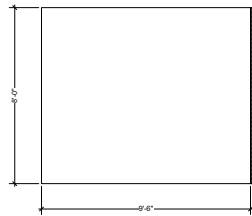


9 [MAZE 9]
Scale: 1/2" = 1'-0"

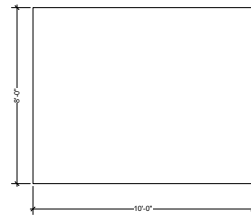


10 [MAZE 10]
Scale: 1/2" = 1'-0"

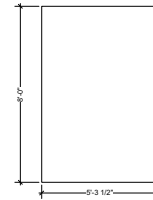


11 [MAZE 11]
Scale: 1/2" = 1'-0"

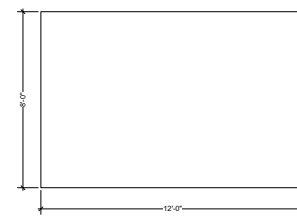


12 [MAZE 12]
Scale: 1/2" = 1'-0"

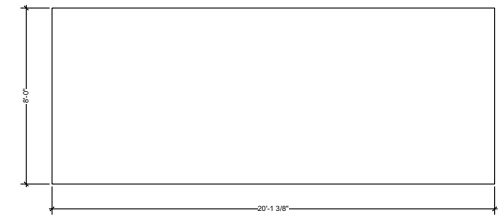


14 [MAZE 14]
Scale: 1/2" = 1'-0"

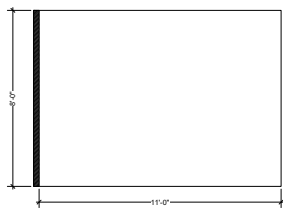


15 [MAZE 15]
Scale: 1/2" = 1'-0"

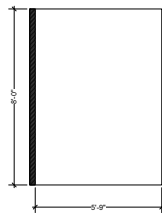


16 [MAZE 16]
Scale: 1/2" = 1'-0"

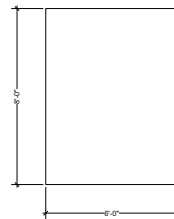

17 [MAZE 17]
Scale: 1/2" = 1'-0"






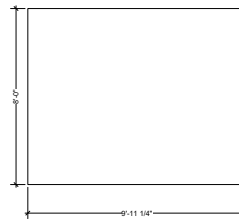







18 [MAZE 18]
Scale: 1/2" = 1'-0"

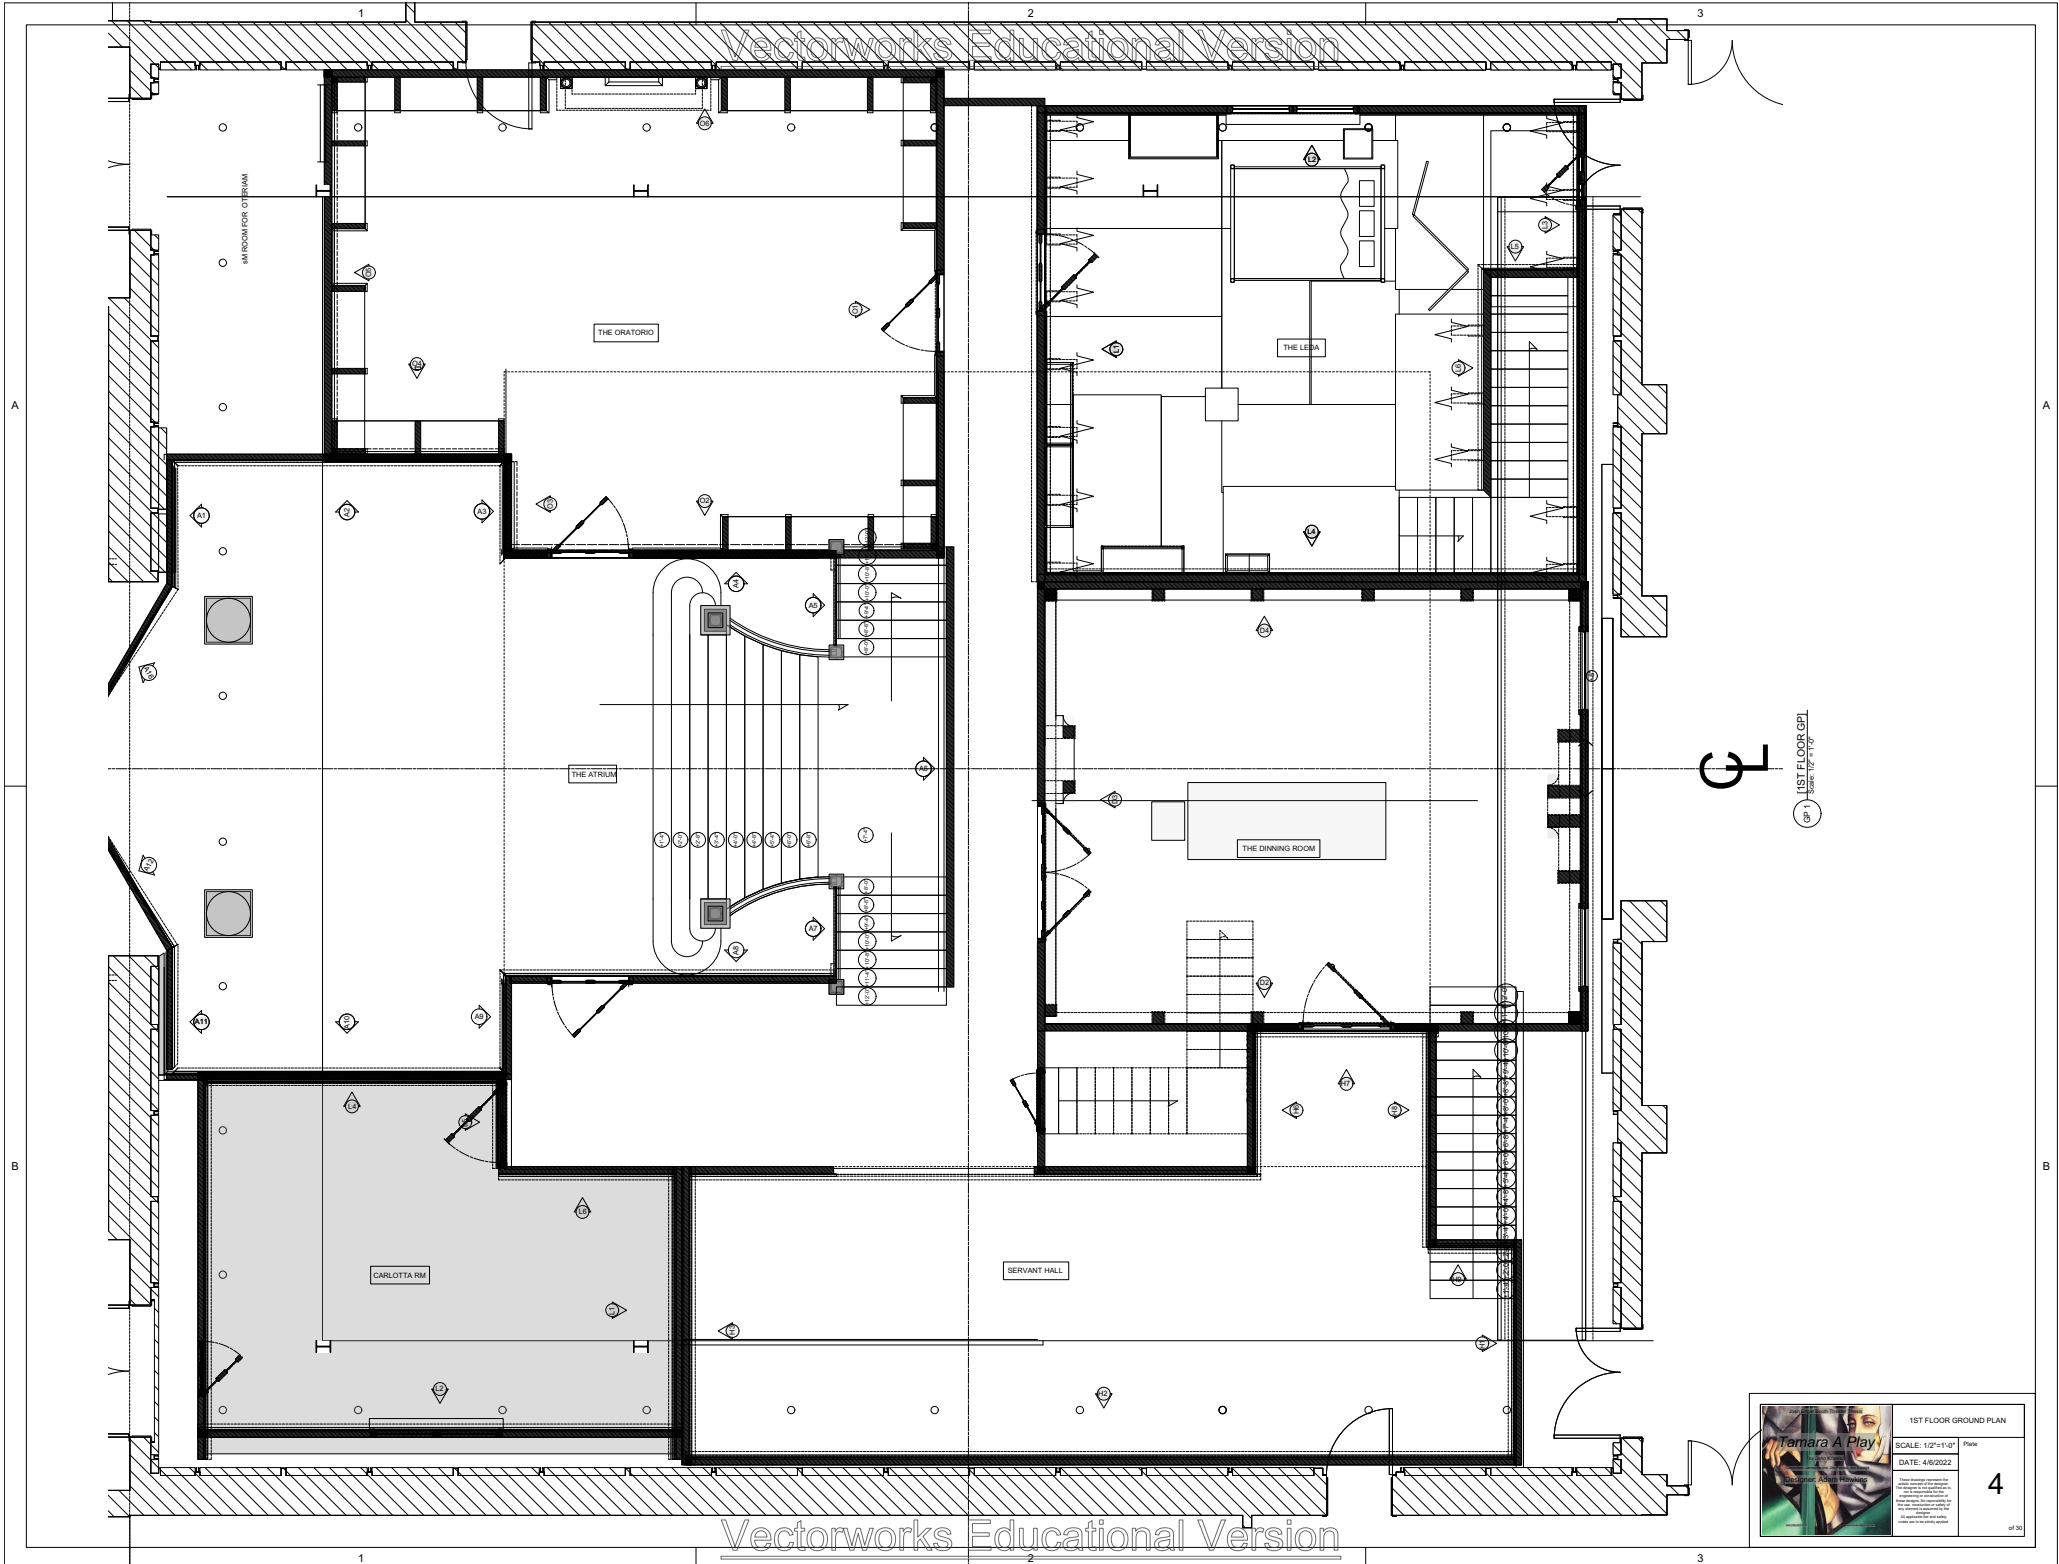



F

GP 1 1ST FLOOR GP1
1/2" = 1'-0"

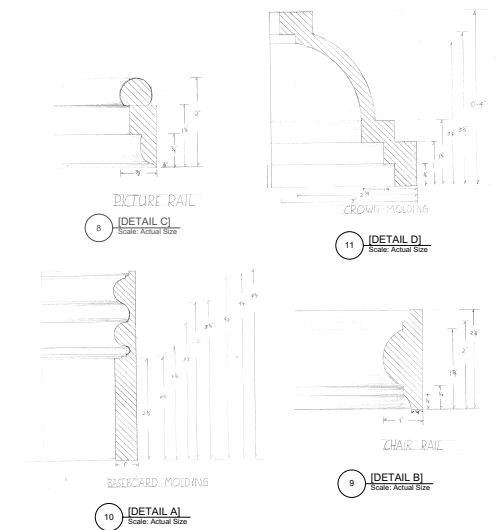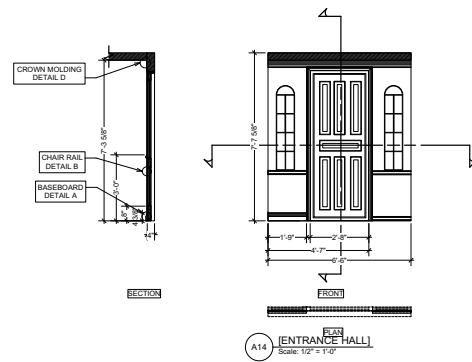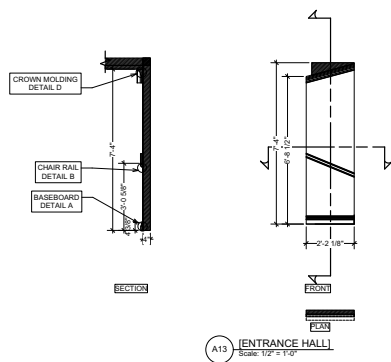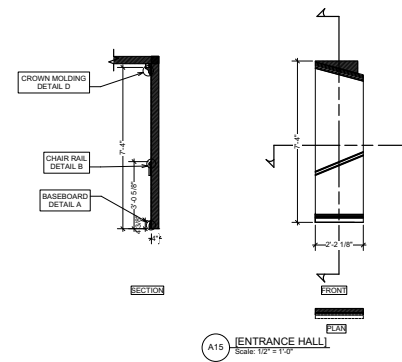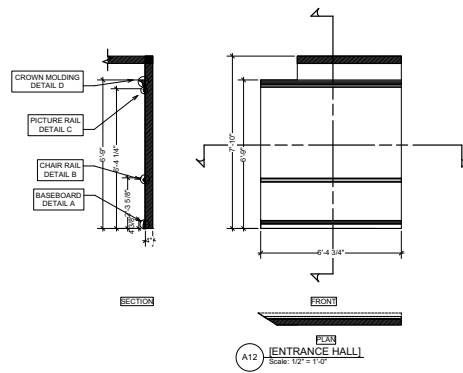
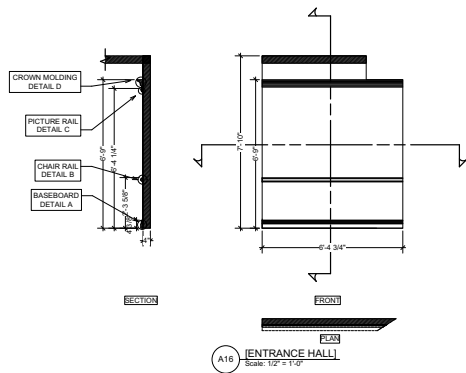


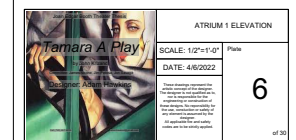  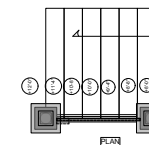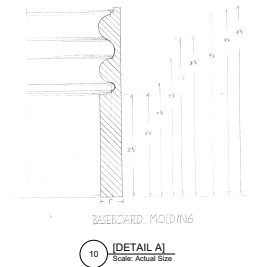


A

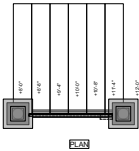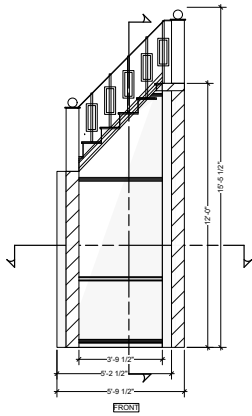



A7 [ATRIUM WALL ELEVATION]
Scale: 1/2" = 1'-0"

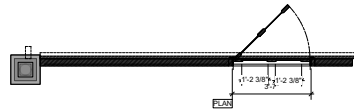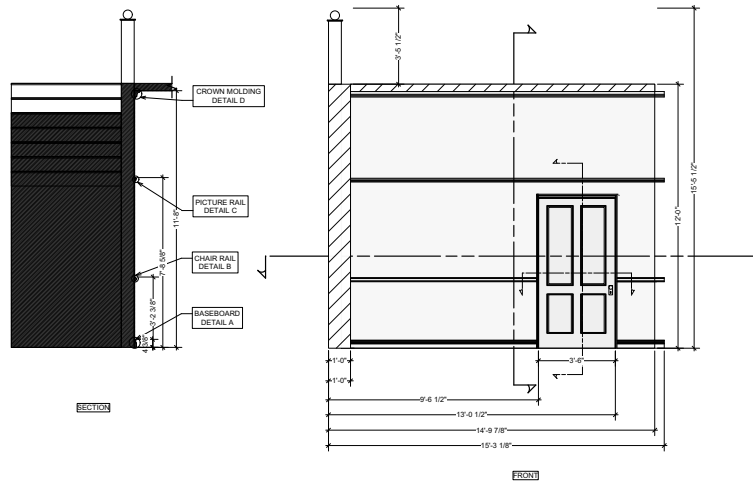



A8 [ATRIUM WALL ELEVATION]
Scale: 1/2" = 1'-0"

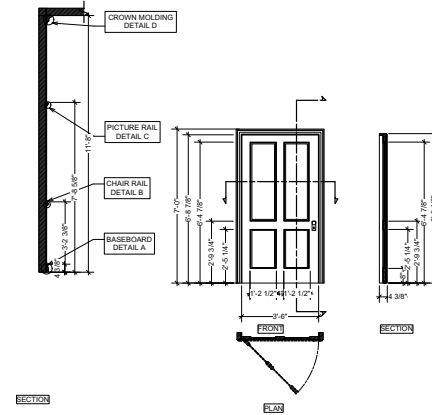



A4 D [ATRIUM DOOR 4]
Scale: 1/2" = 1'-0"

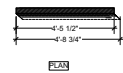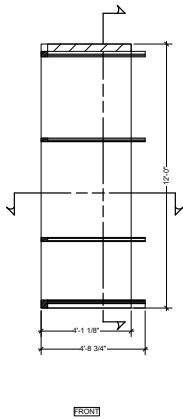



A9 [ATRIUM WALL ELEVATION]
Scale: 1/2" = 1'-0"

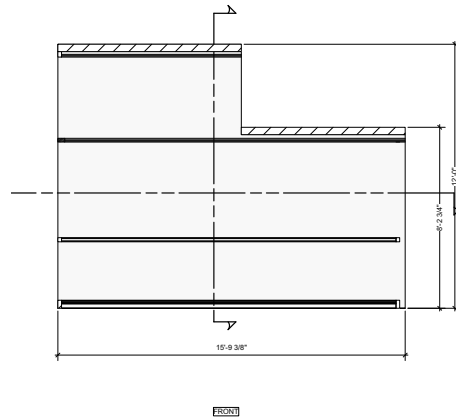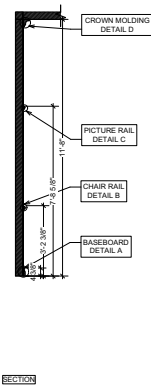


A10 [ATRIUM WALL ELEVATION]
Scale: 1/2" = 1'-0"

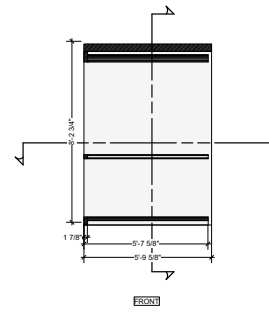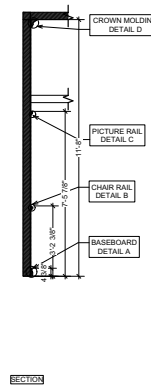


A11 [ATRIUM WALL ELV]
Scale: 1/2" = 1'-0"

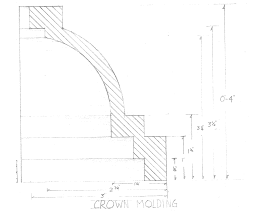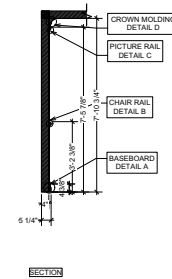


11 [DETAIL D]
Scale: Actual Size

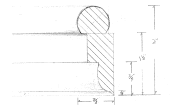

8 [DETAIL C]
Scale: Actual Size

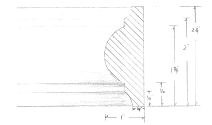

9 [DETAIL B]
Scale: Actual Size



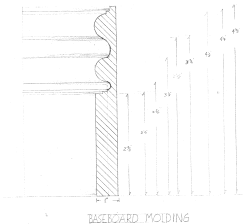


10 [DETAIL A]
Scale: Actual Size





B

B


	ATRIUM 2 ELEVATION	
	SCALE: 1/2"=1'-0"	Page
	DATE: 4/6/2022	
	7	

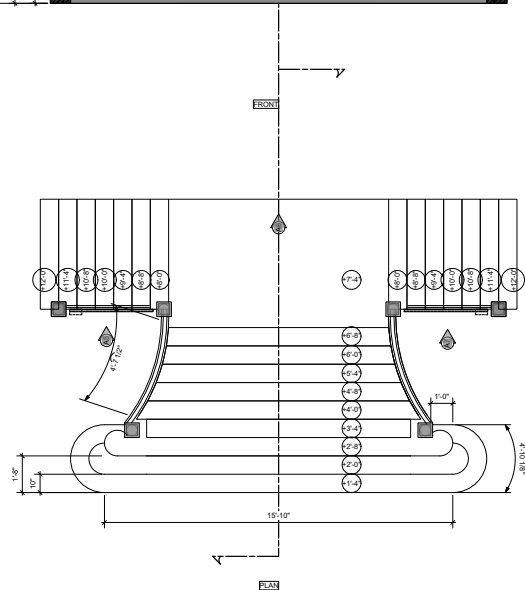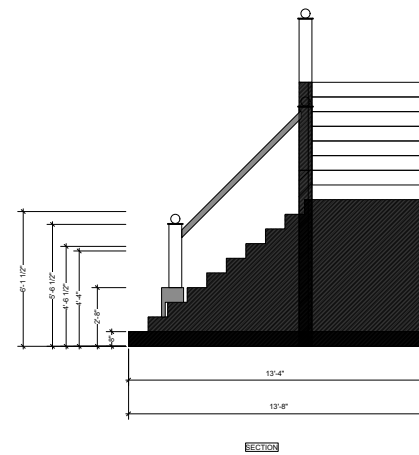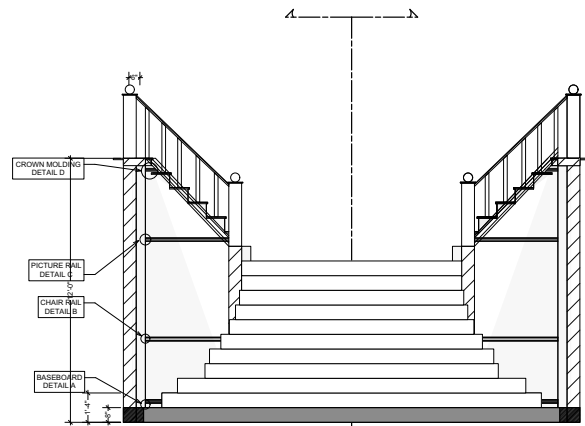


11 & A1 [ATRIUM GRAND STAIRCASE]
Scale: 1/2" = 1'-0"

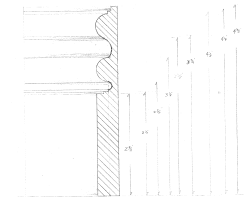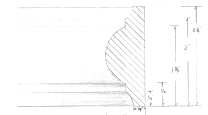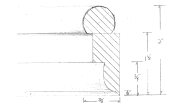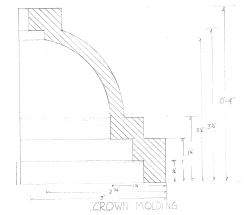


A

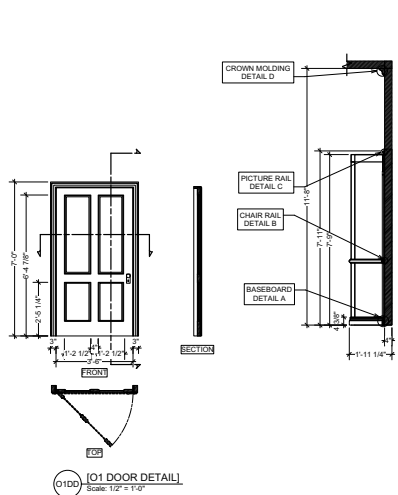

O1DO [O1 DOOR DETAIL]
Scale: 1/2" = 1'-0"

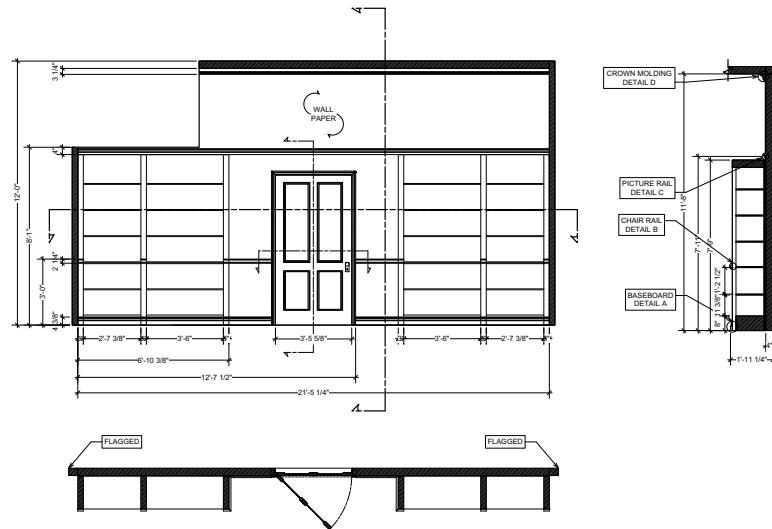


O1 [ORATORIO WALL ELEVATION]
Scale: 1/2" = 1'-0"

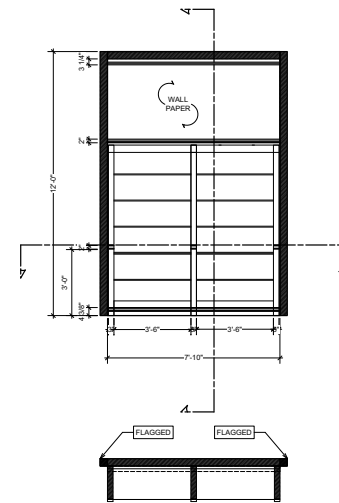


O4 [ORATORIO WALL ELEVATION]
Scale: 1/2" = 1'-0"

NOTES:
WALLPAPER LINK:
<https://www.wallpaperwarehouse.com/collextions/wallpaper/products/igo-diamond-4-tape-sh34549-gallon-wallpaper/variant=3846684469702>
WALLPAPER GOES ON ALL OF LUAN BOOKSHELVES ARE BUILT TO ATTACH TO WALL AFTER WALLPAPER

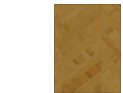


1 [ORATORIO WALLPAPER]
Scale: 1/2" = 1'-0"


B

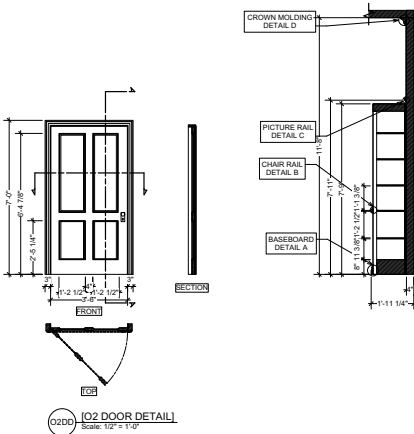


O2DO [O2 DOOR DETAIL]
Scale: 1/2" = 1'-0"

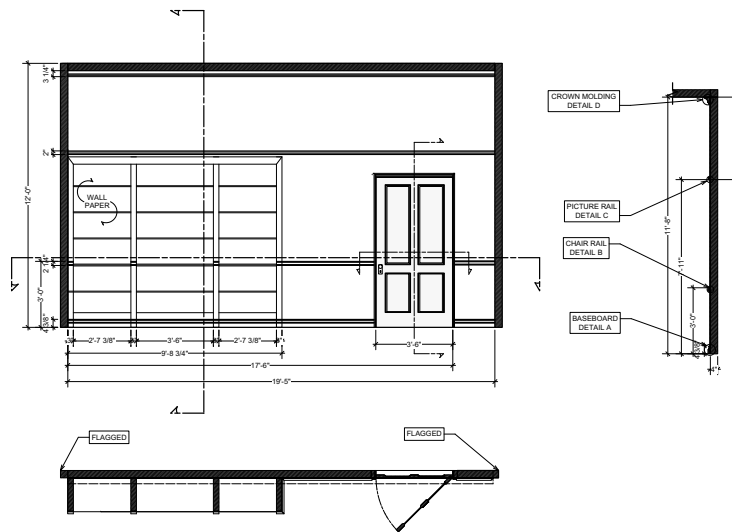

O2 [ORATORIO WALL ELEVATION]
Scale: 1/2" = 1'-0"

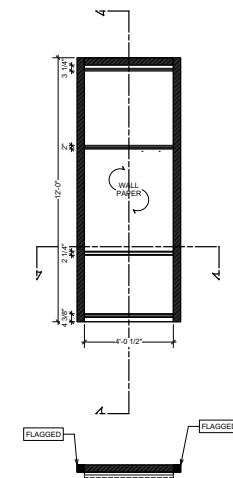


O3 [ORATORIO WALL ELEVATION]
Scale: 1/2" = 1'-0"

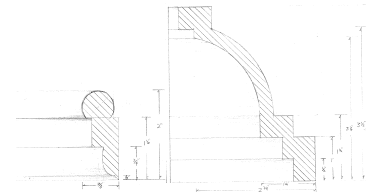

O8 [DETAIL C]
Scale: Actual Size

O11 [DETAIL D]
Scale: Actual Size








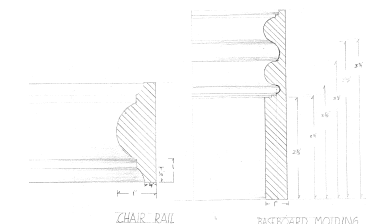


O9 [DETAIL B]
Scale: Actual Size

O10 [DETAIL A]
Scale: Actual Size





ORATORIO 1 ELEVATION
SCALE: 1/2" = 1'-0"
DATE: 4/8/2022
9
of 30

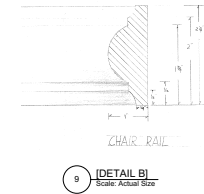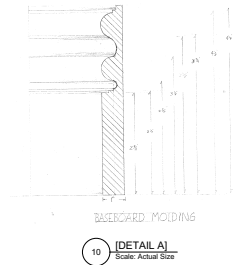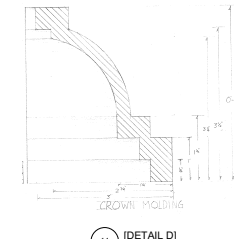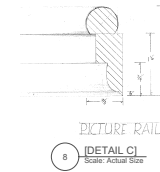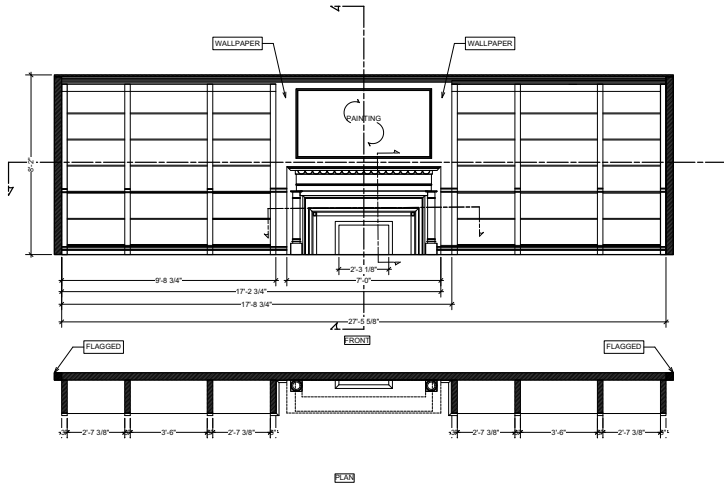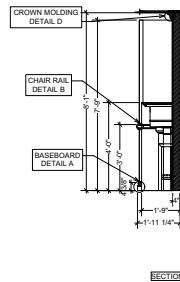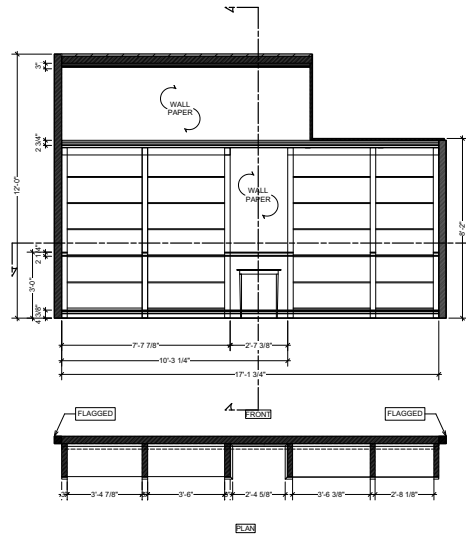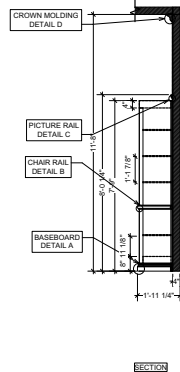

NOTES:
WALLPAPER LINK:
<https://www.wallpaperwarehouse.com/collextions/wallpaper/products/geo-diamond-s.aspx?sku=626-gallon-wallpaper?srsltid=A66684466762>
-WALLPAPER GOES ON ALL OF LUN BOOKSHELVES ARE BUILT TO ATTACH TO WALL AFTER WALLPAPER












1 [ORATORIO WALLPAPER]
Scale: 1/2" = 1'-0"

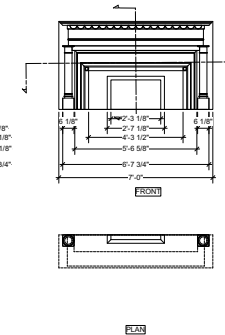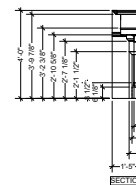



	ORATORIO 2 ELEVATION	
	SCALE: 1/2"=1'-0"	Page
	DATE: 4/6/2022	10

of 30

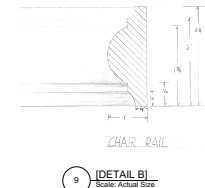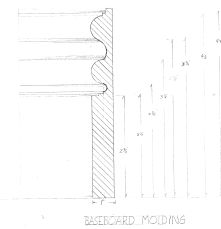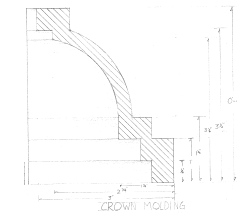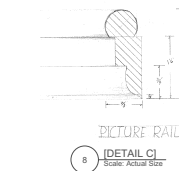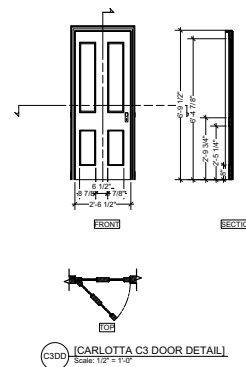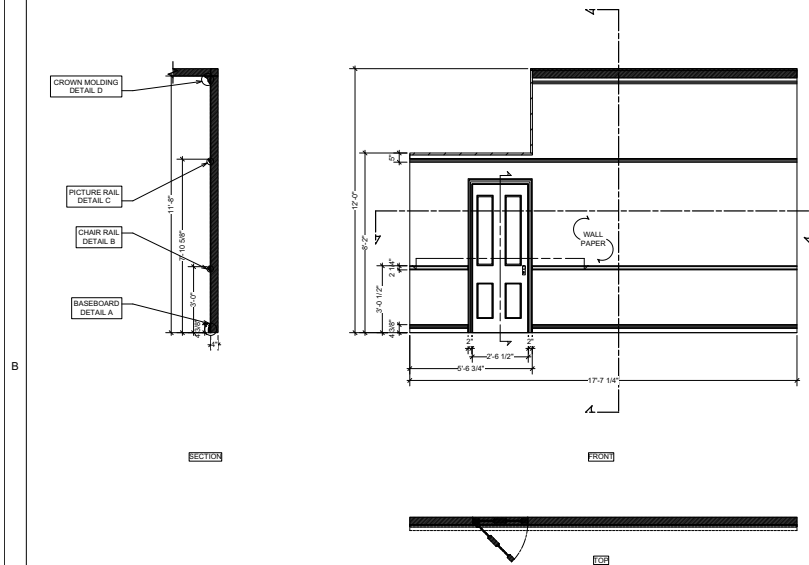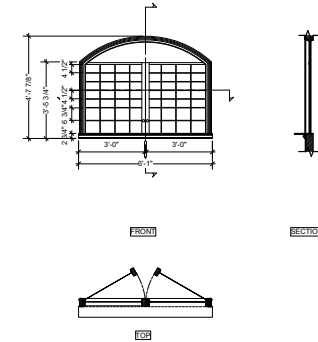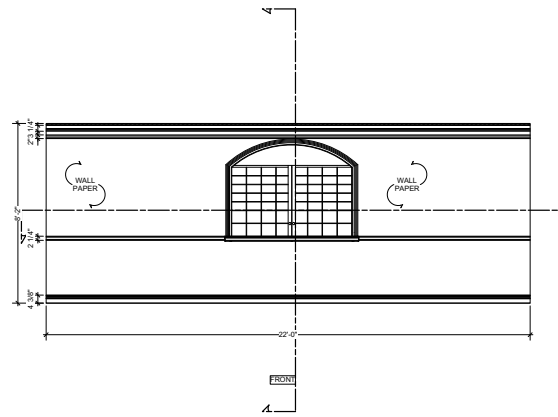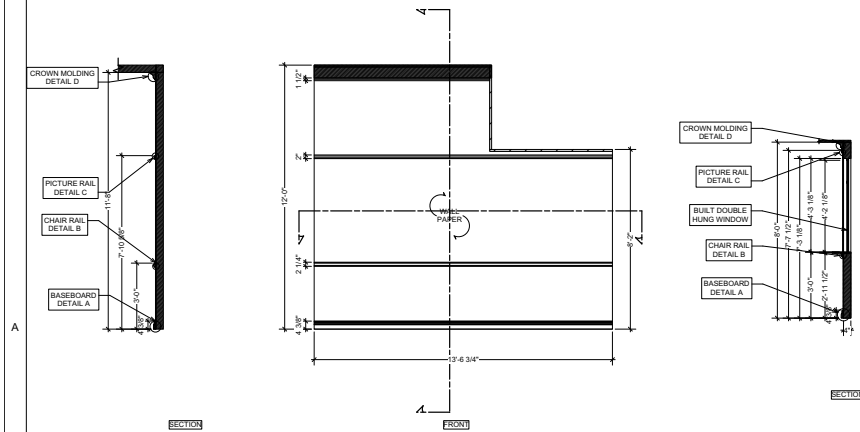


NOTES:
WALLPAPER LINK:
<https://www.wallpaperwarehouse.com/catalogs/wallpaper/products/tinipes-roses-c-100013-queston-wallpaper/variant-894668-6289596>
WALLPAPER GOES ON ALL OF LUAN
BOOKSHELVES ARE BUILT TO ATTACH
TO WALL AFTER WALLPAPER



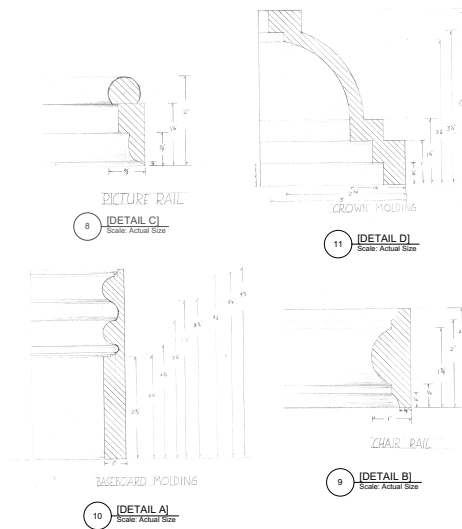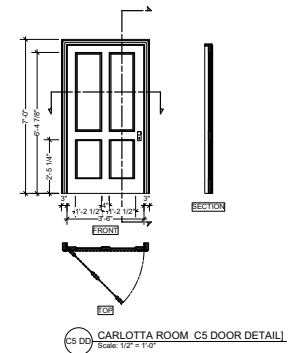


NOTES:
WALLPAPER LINK:
<https://www.wallpaperwarehouse.com/collections/wallpaper/products/strips-roses-c-n26573-patton-wallpaper?variant=394665828559096>
-WALLPAPER GOES ON ALL OF LUAN BOOKSHELVES ARE BUILT TO ATTACH TO WALL AFTER WALLPAPER




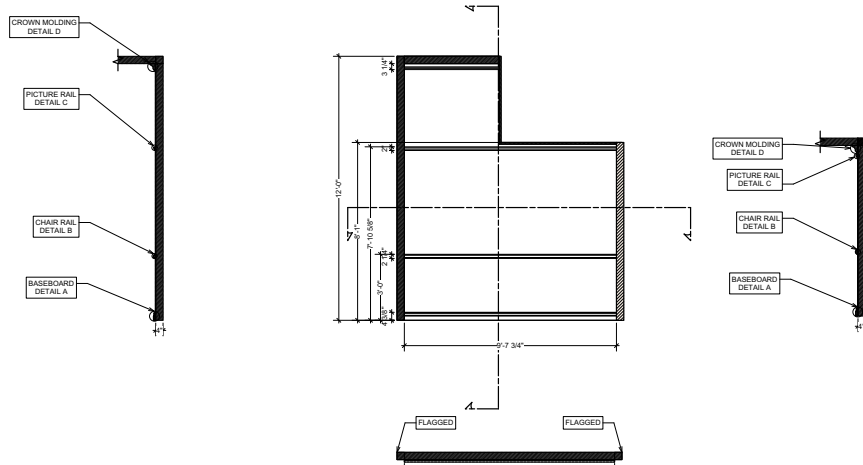


SH1 [SERVANT HALL WALL ELEVATION]
Scale: 1/2" = 1'-0"

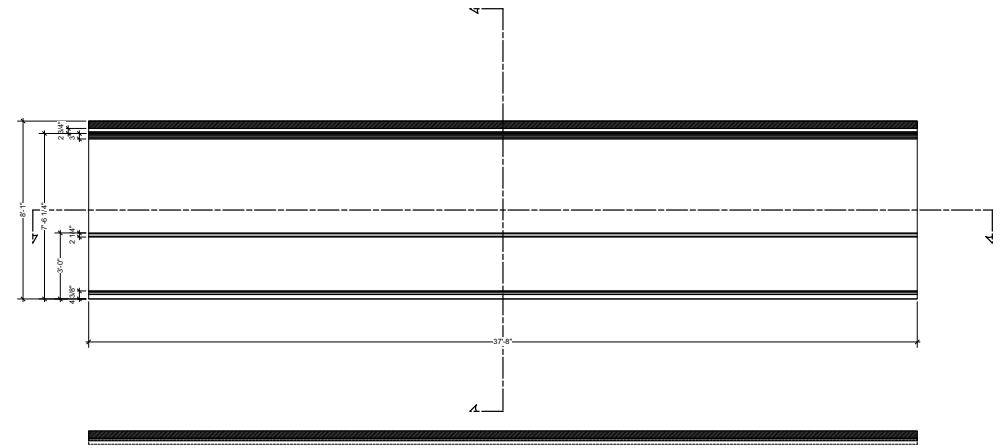


SH2 [SERVANT HALL WALL ELEVATION]
Scale: 1/2" = 1'-0"

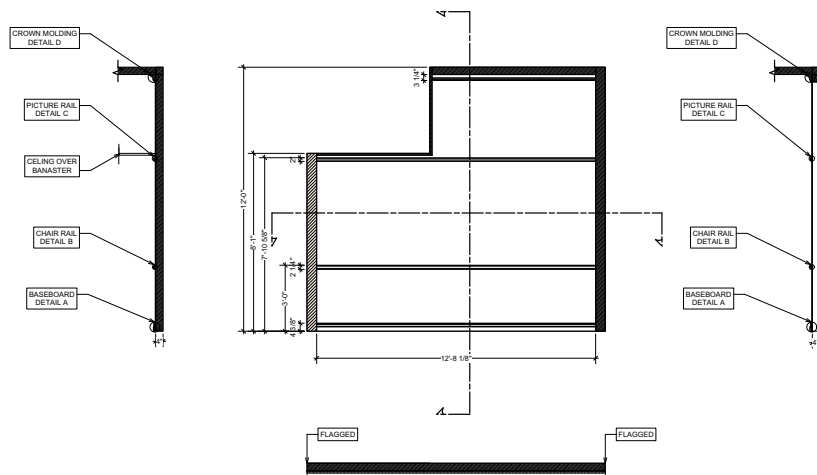

SH3 [SERVANT HALL WALL ELEVATION]
Scale: 1/2" = 1'-0"

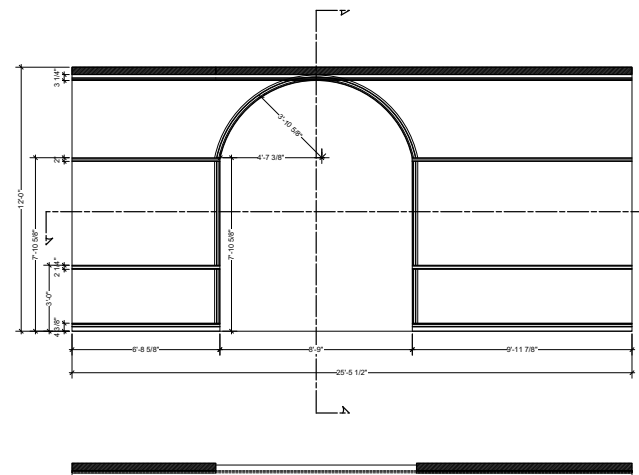


SH4 [SERVANT HALL WALL ELEVATION]
Scale: 1/2" = 1'-0"

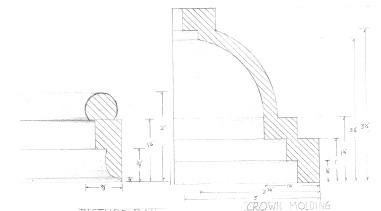

8 [DETAIL C]
Scale: Actual Size


11 [DETAIL D]
Scale: Actual Size

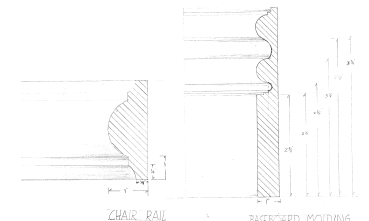


9 [DETAIL B]
Scale: Actual Size

10 [DETAIL A]
Scale: Actual Size


	SERVANT HALL 1 ELEVATION	
	SCALE: 1/2" = 1'-0"	PLANS
	DATE: 4/8/2022	
These drawings represent the design of the project as shown on the drawings. They are not to be used for construction without the approval of the architect. The architect is not responsible for the accuracy of the information provided on these drawings. The architect is not responsible for the accuracy of the information provided on these drawings.		13

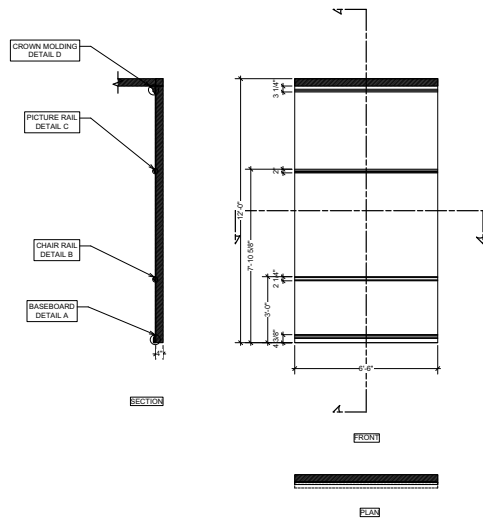

SH6 [SERVANT HALL WALL ELEVATION]
Scale: 1/2" = 1'-0"

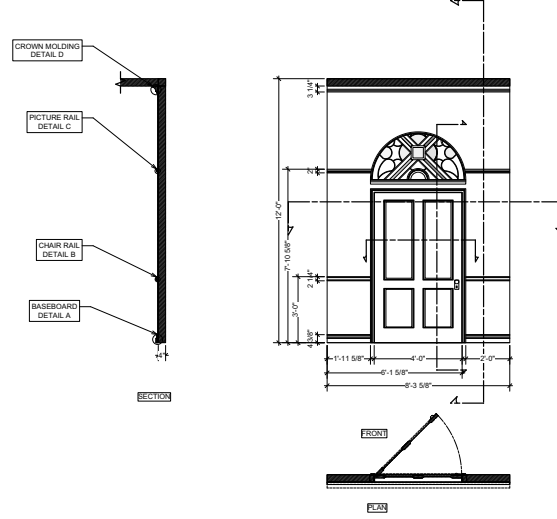


SH7 [SERVANT HALL WALL ELEVATION]
Scale: 1/2" = 1'-0"

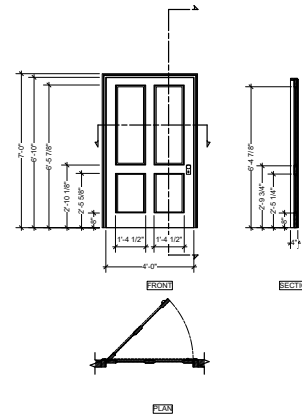


SH7 DO [SH7 DOOR DETAIL]
Scale: 1/2" = 1'-0"




1 [SERVANT HALL WALLPAPER]
Scale: 1/2" = 1'-0"

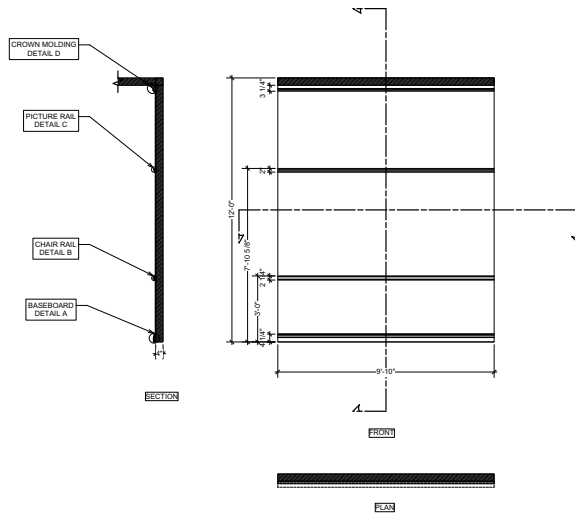


SH8 [SERVANT HALL WALL ELEVATION]
Scale: 1/2" = 1'-0"

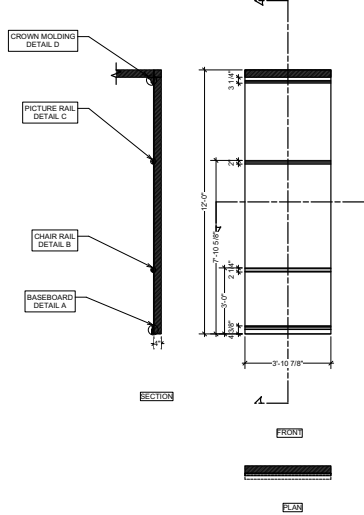


SH9 [SERVANT HALL WALL ELEVATION]
Scale: 1/2" = 1'-0"

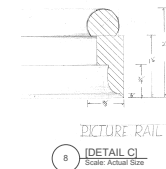


8 [DETAIL C]
Scale: Actual Size

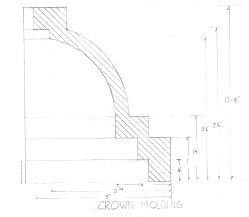

11 [DETAIL D]
Scale: Actual Size

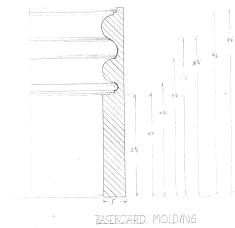


10 [DETAIL A]
Scale: Actual Size

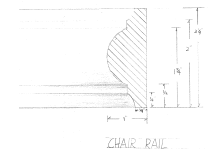



9 [DETAIL B]
Scale: Actual Size





A

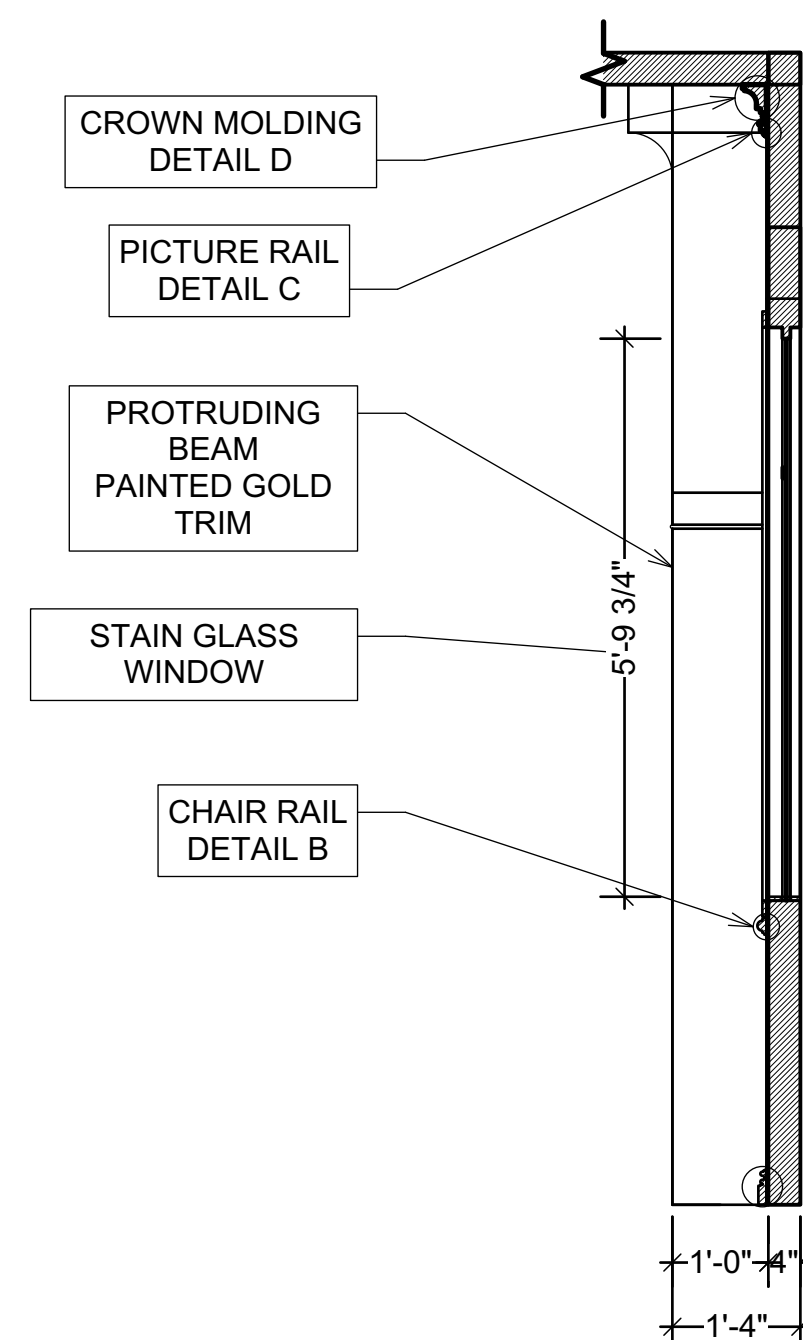




SECTION

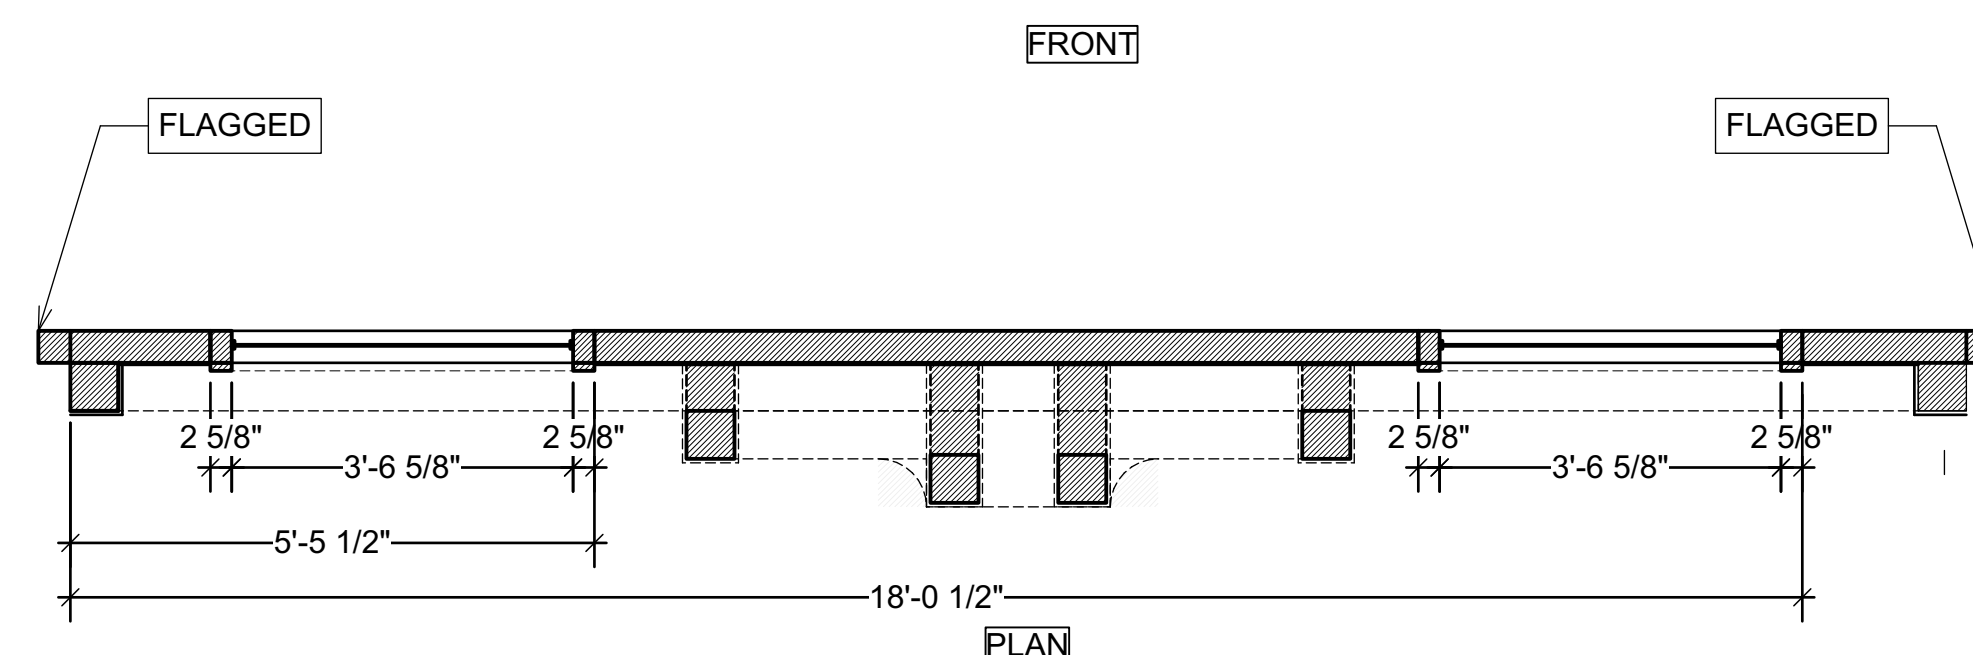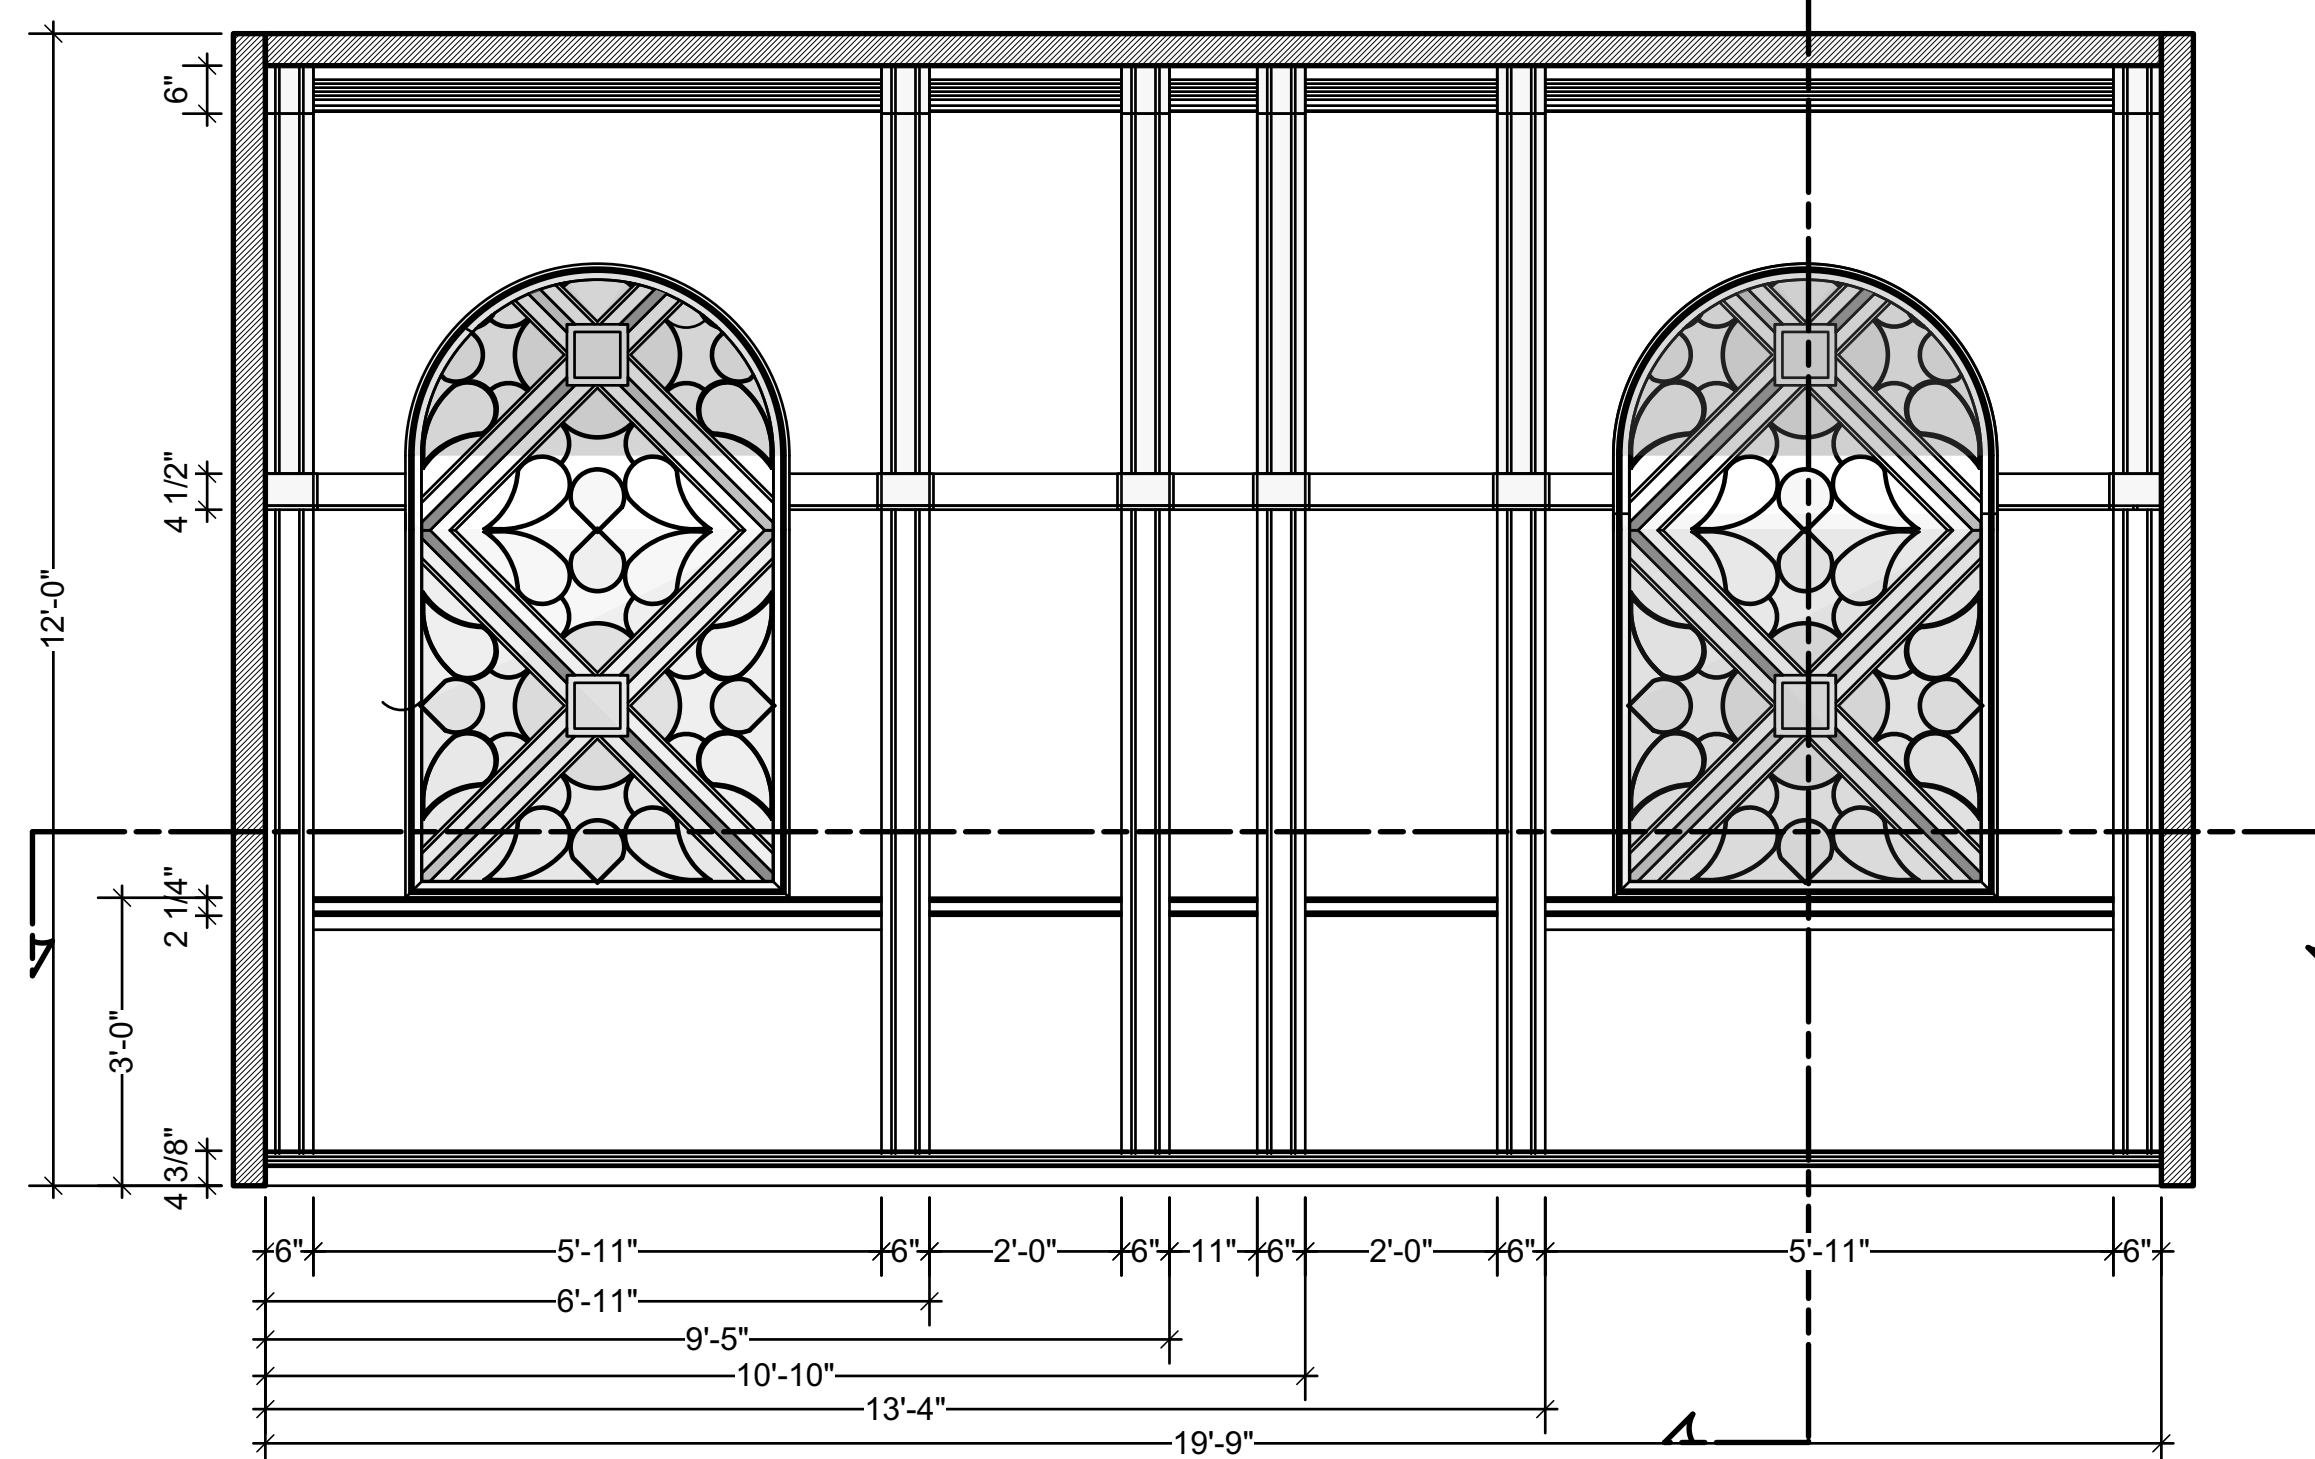D1 [DINNING RM D3]
Scale: 1/2" = 1'-0"


B

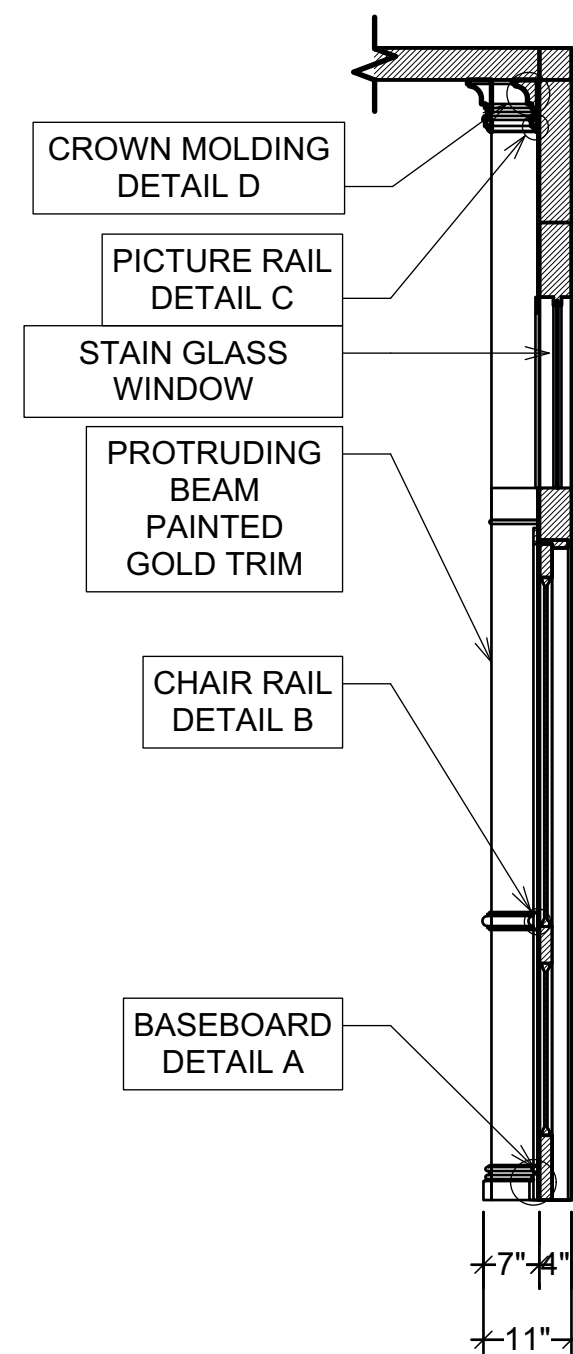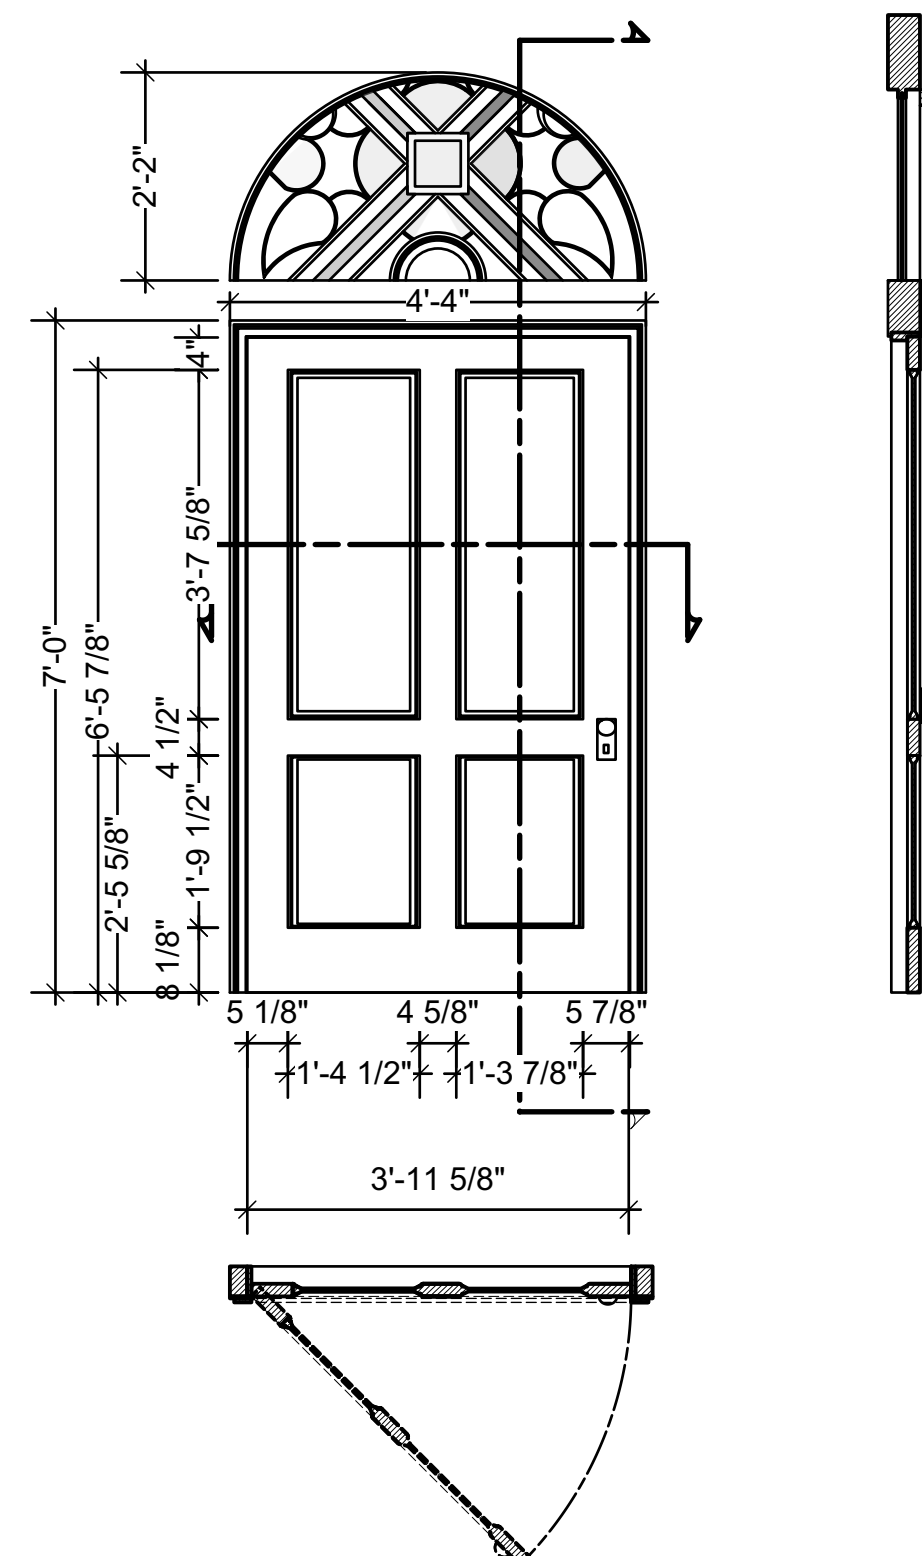


SECTION

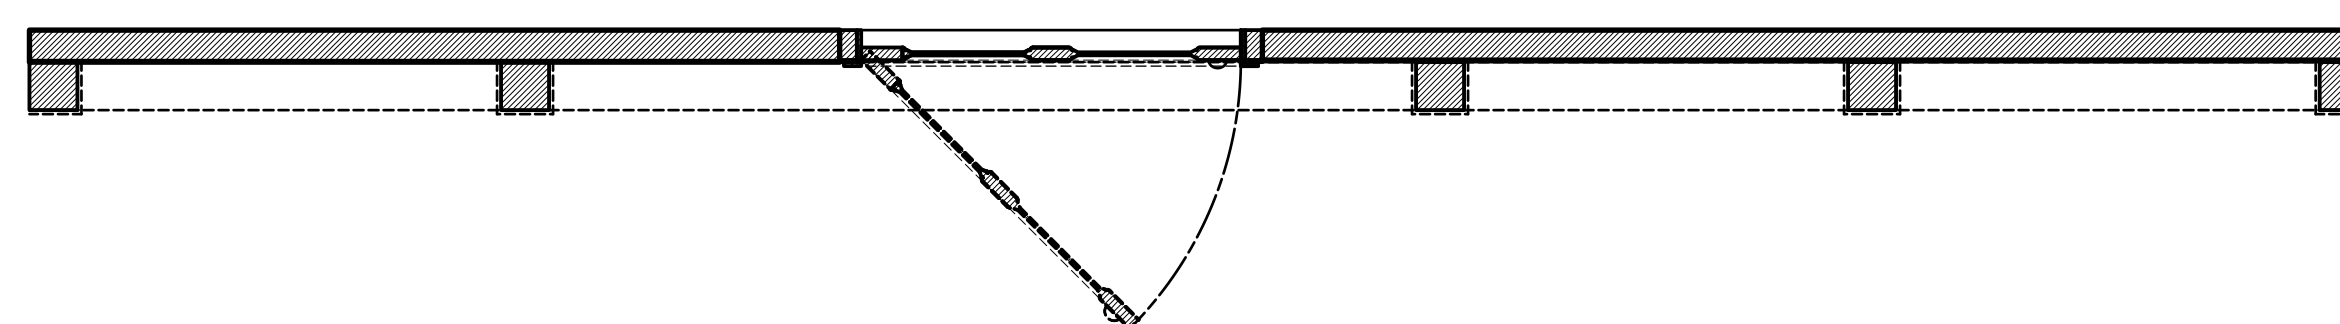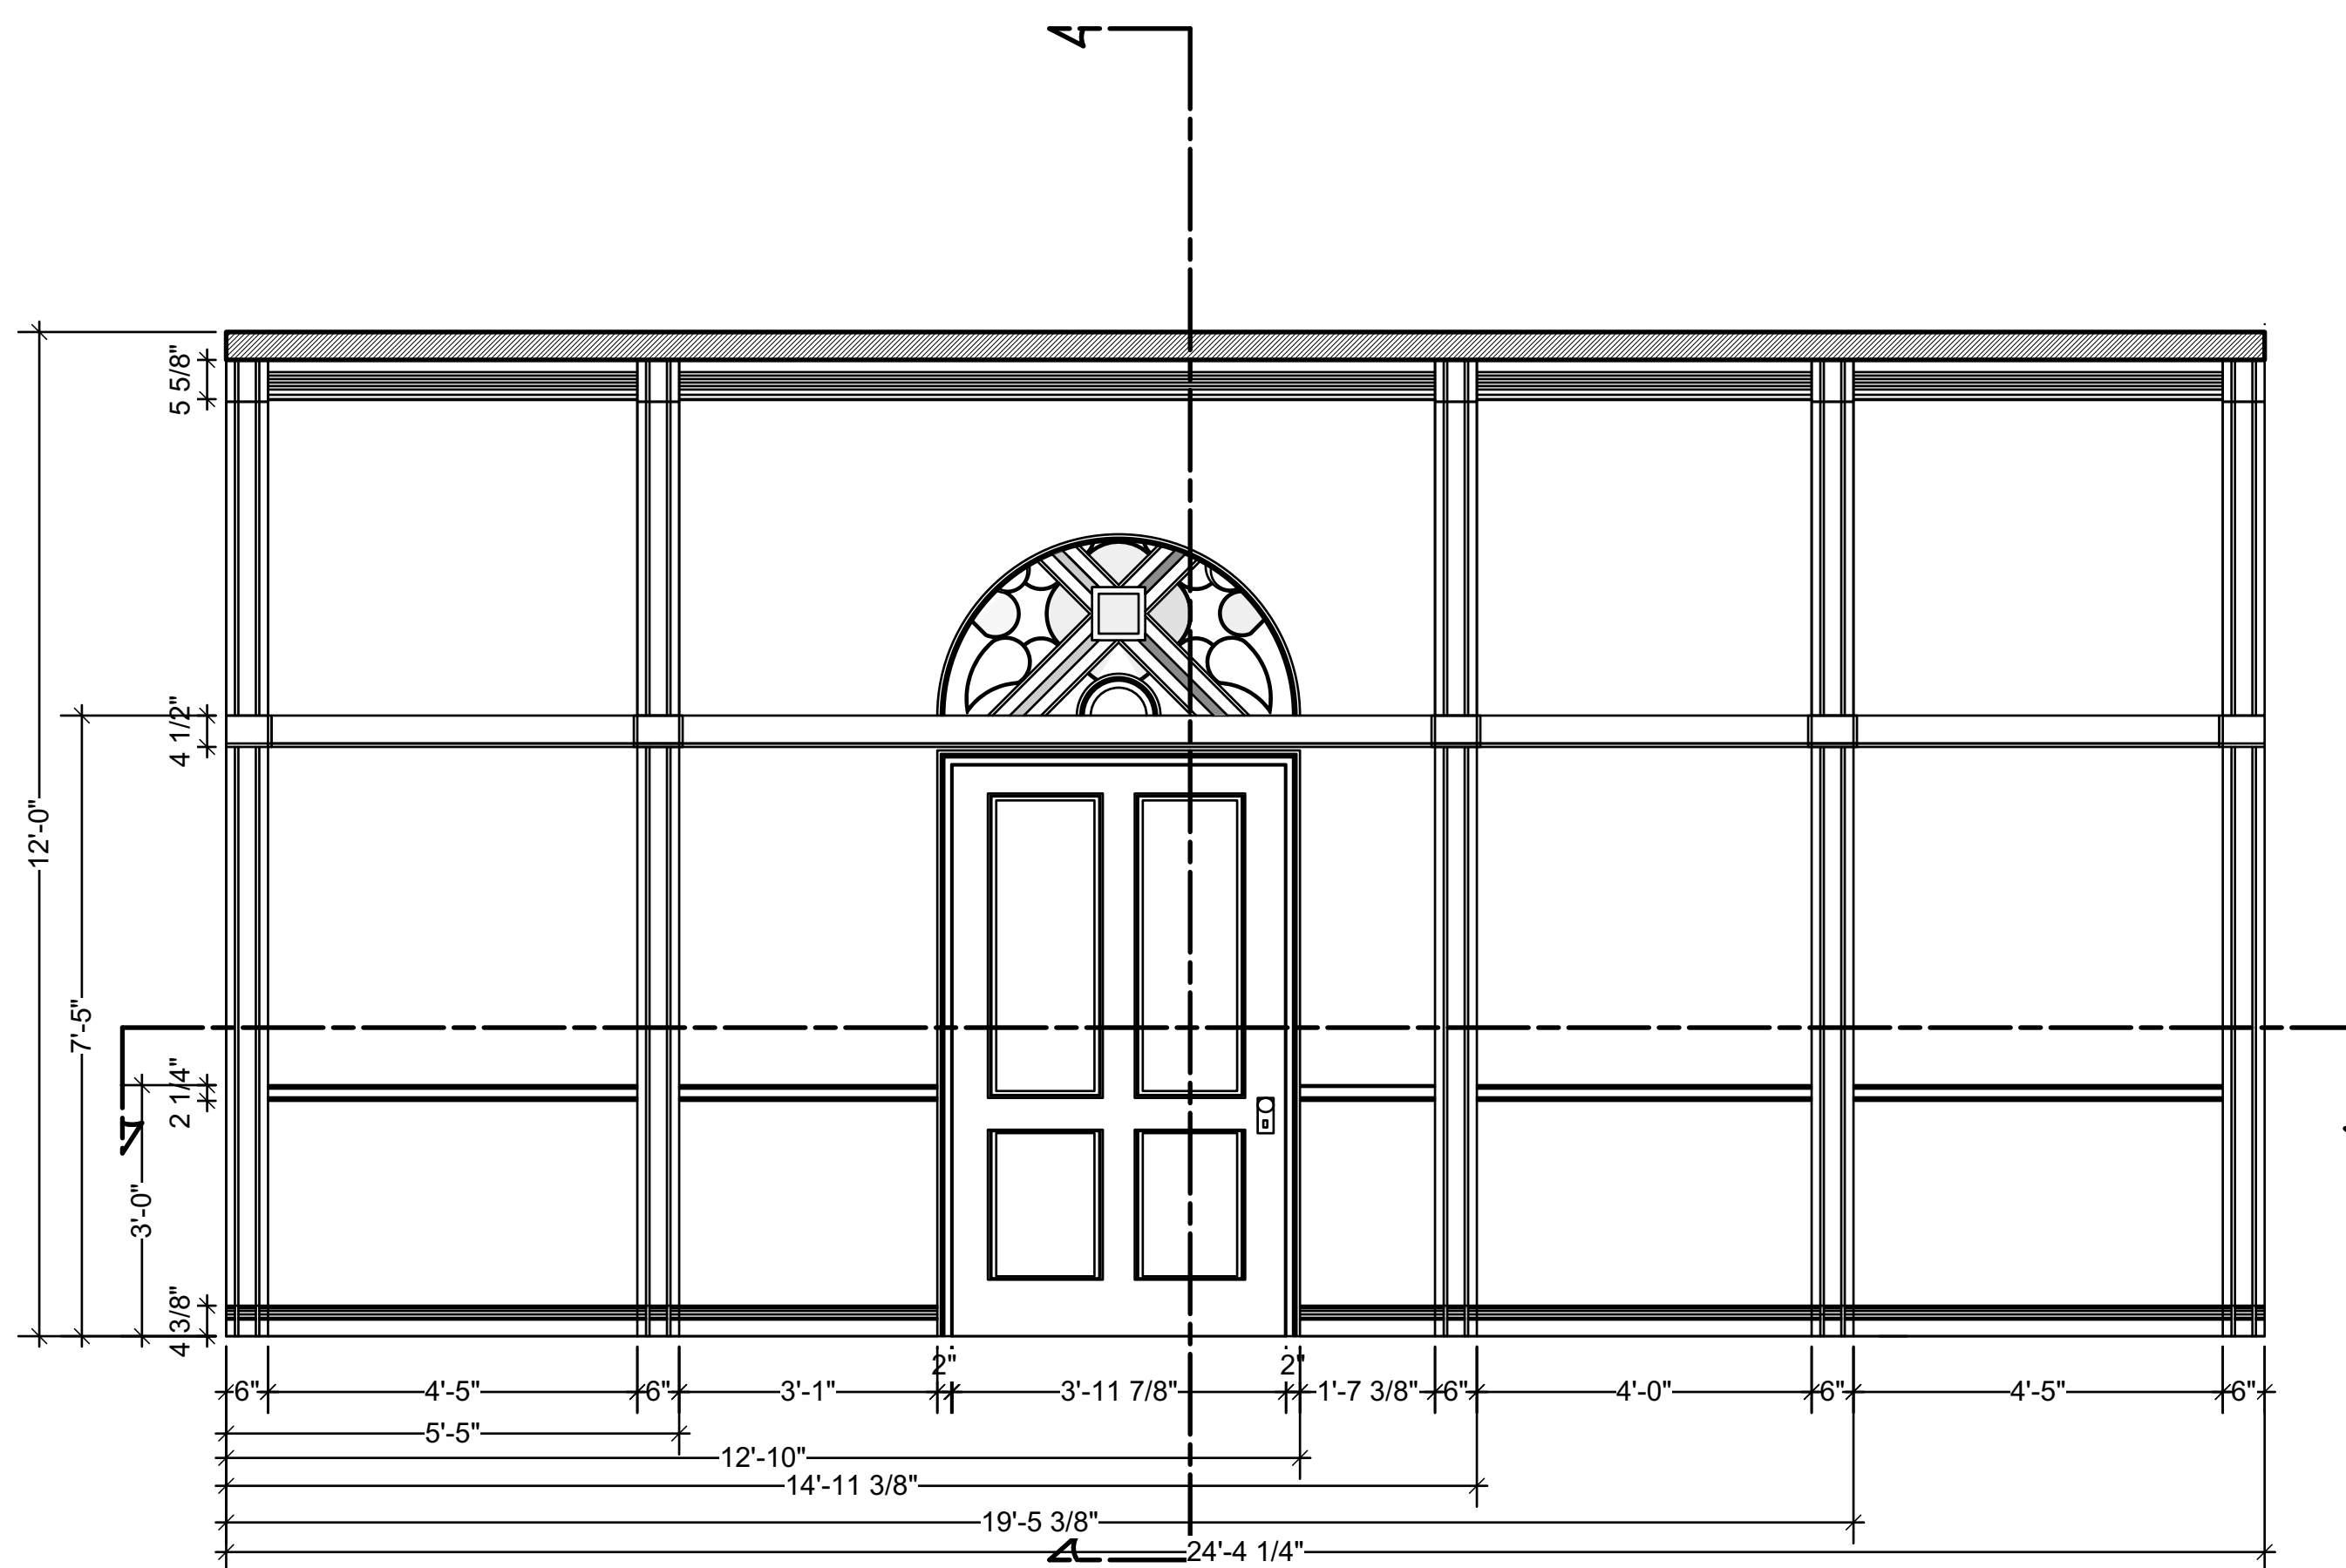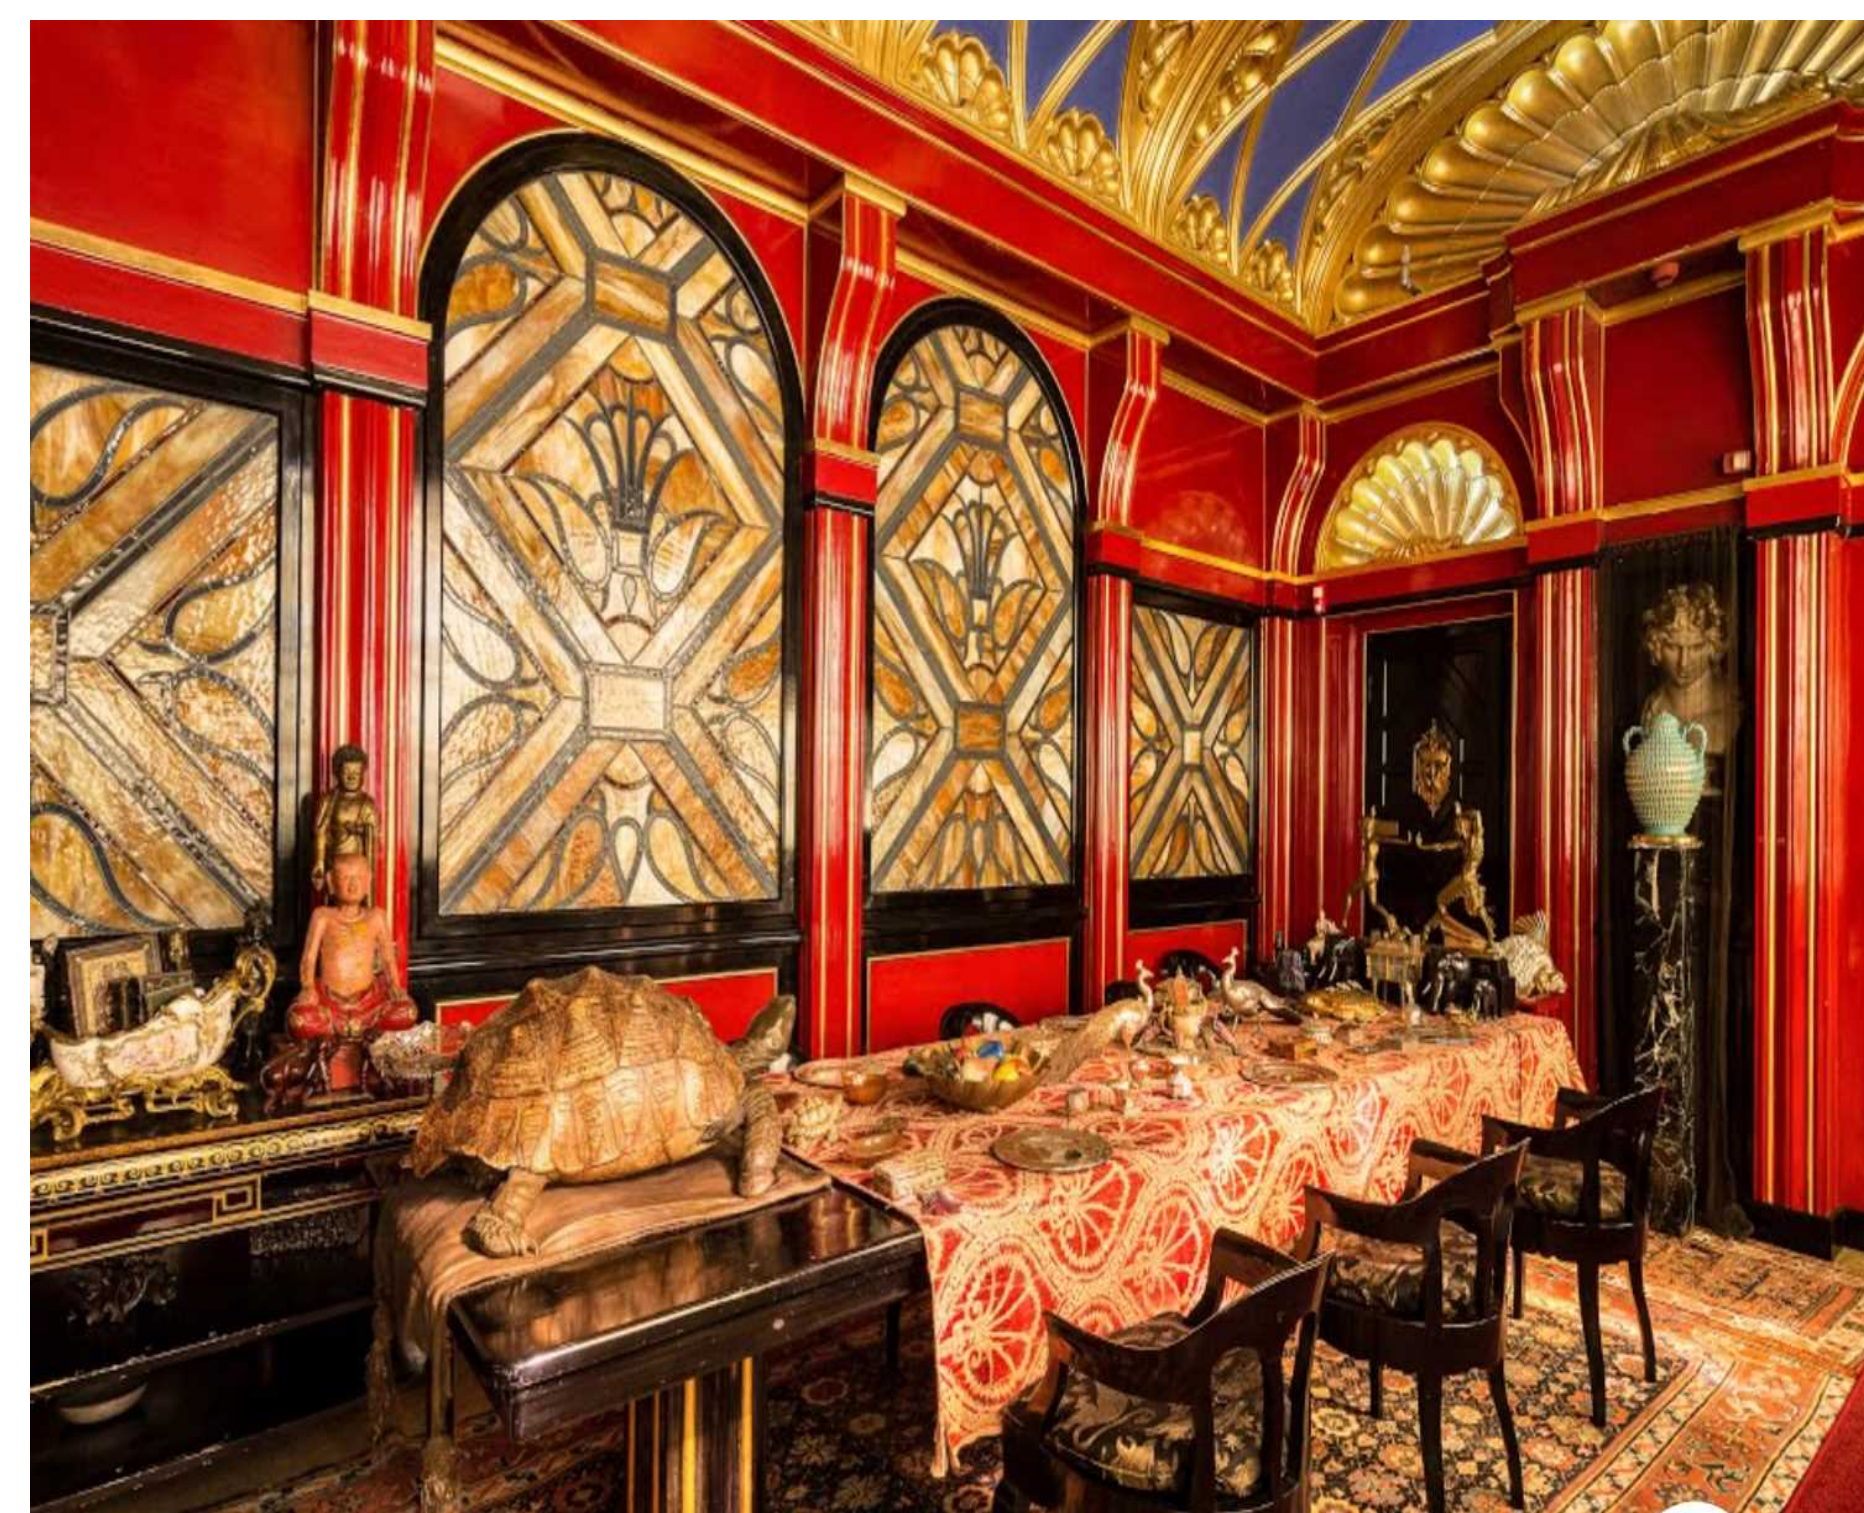D2 [DINNING RM D2]
Scale: 1/2" = 1'-0"

A

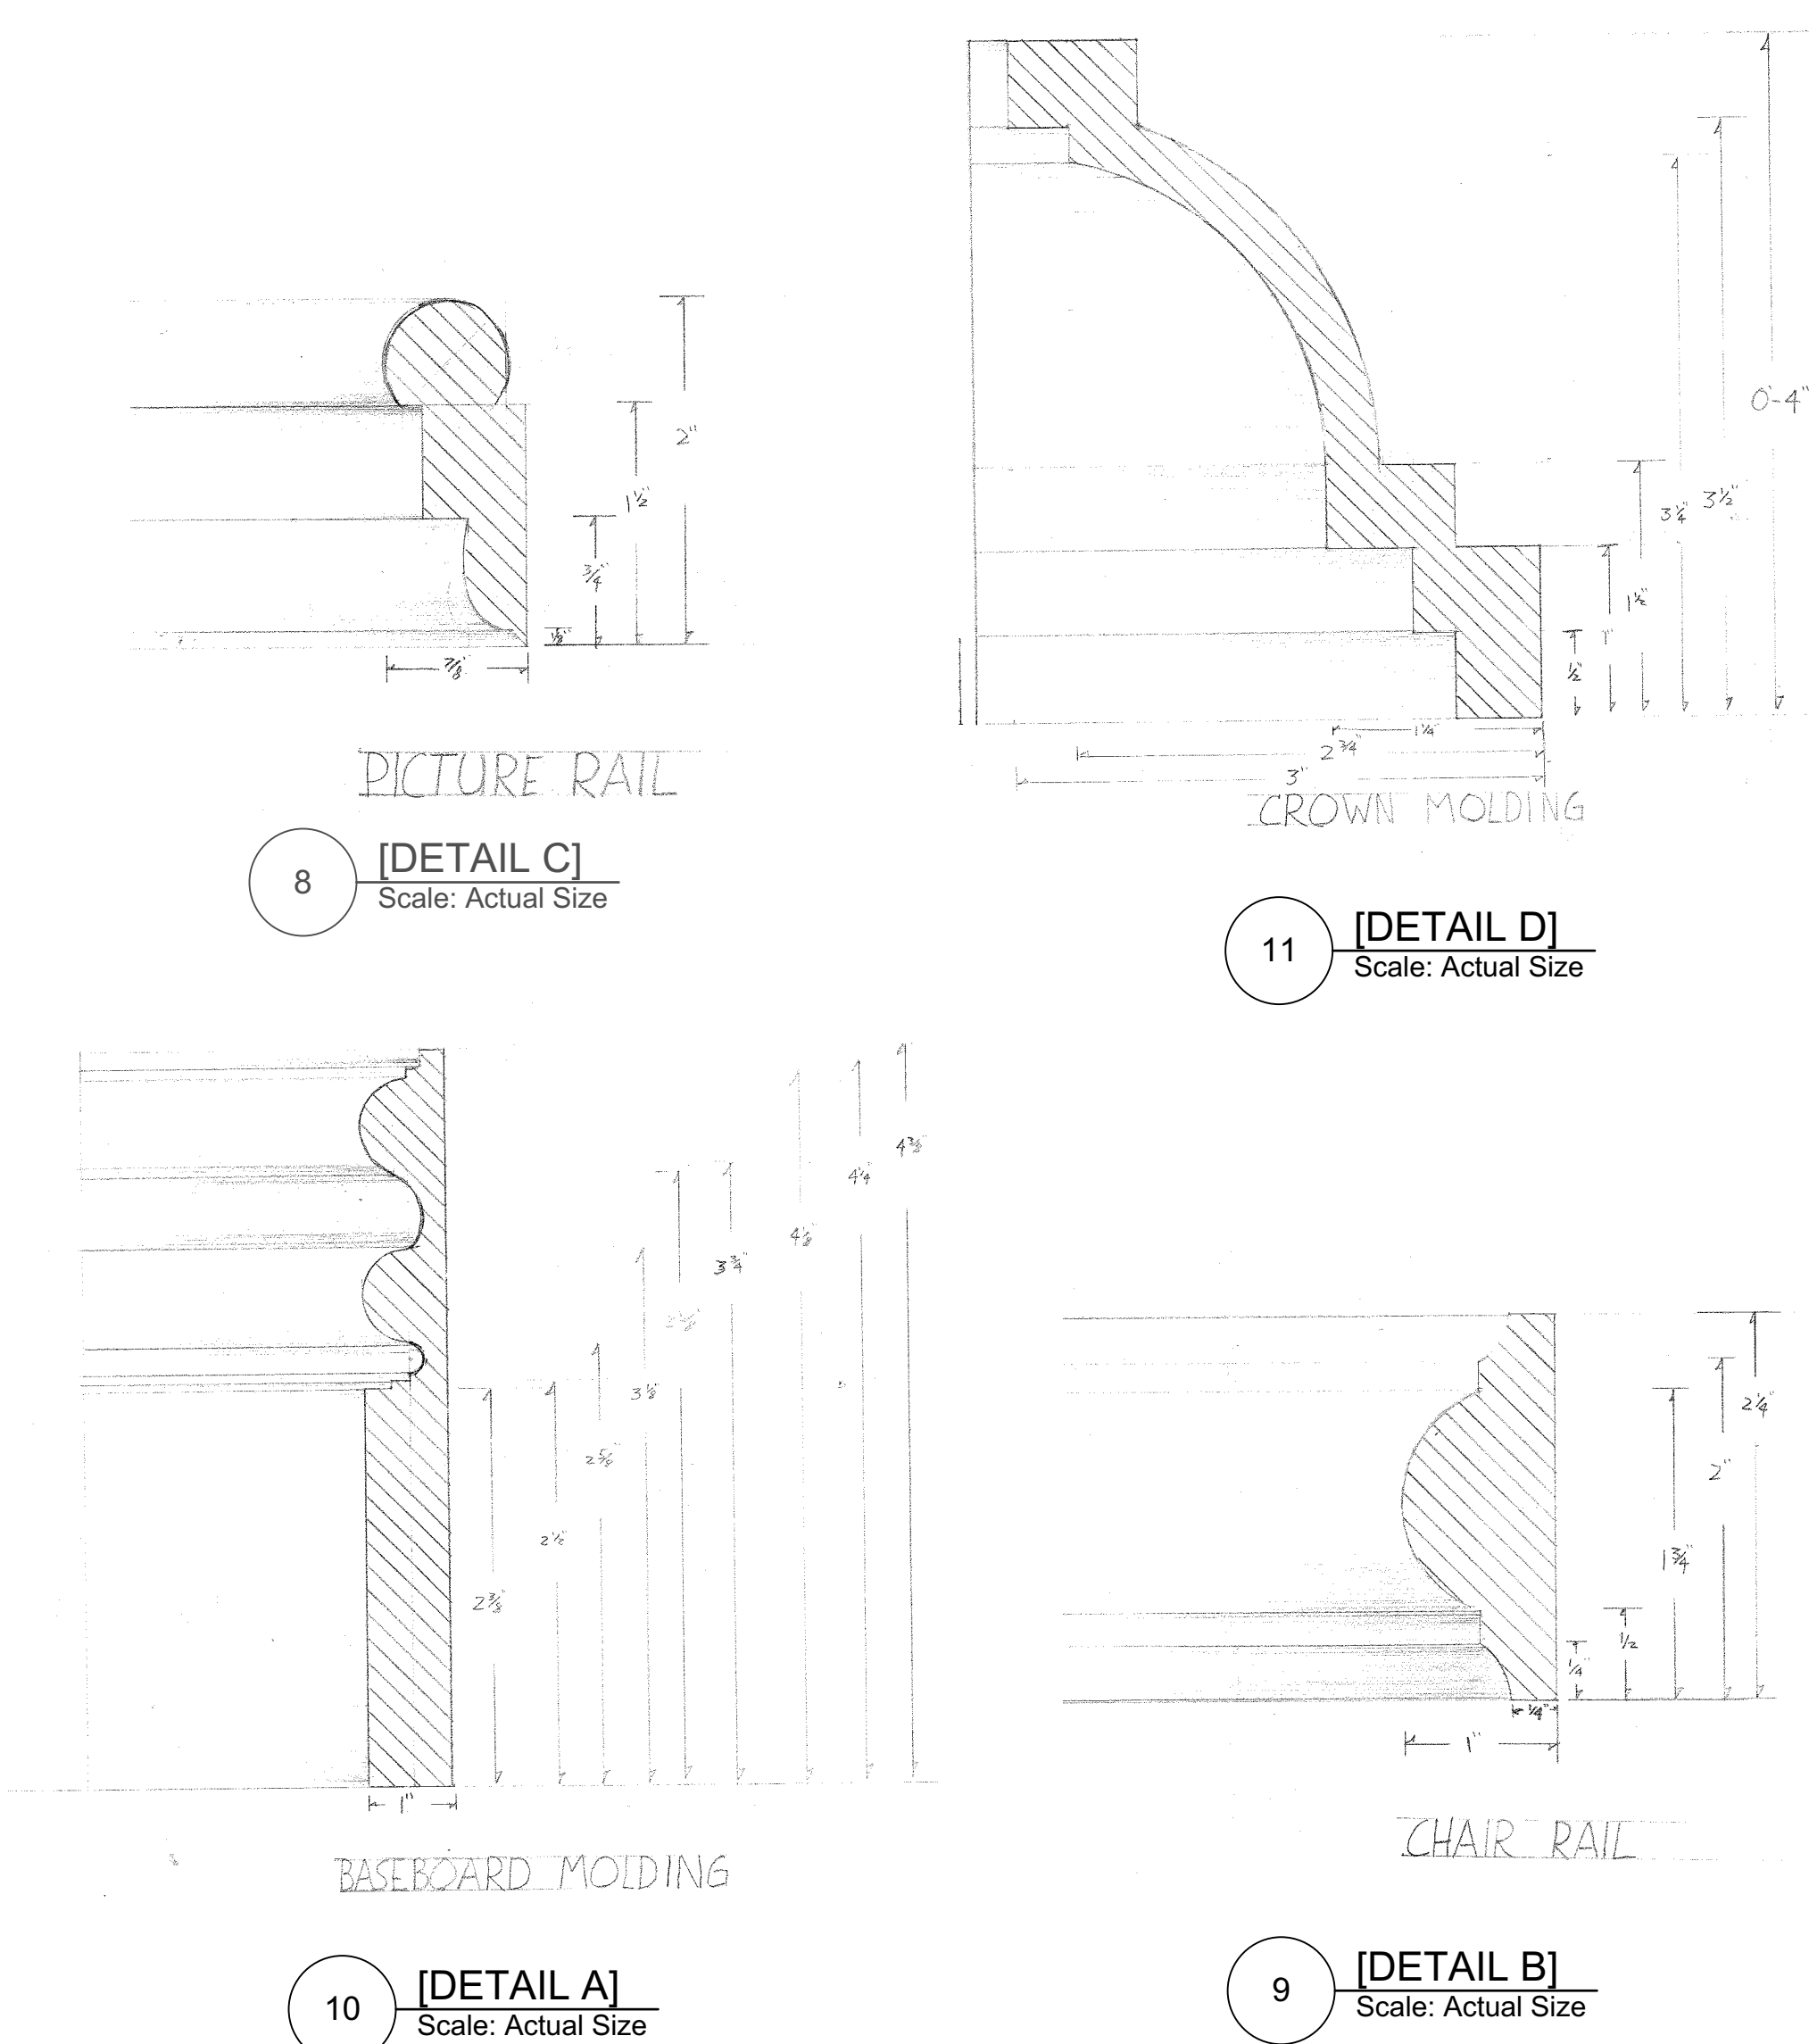


B

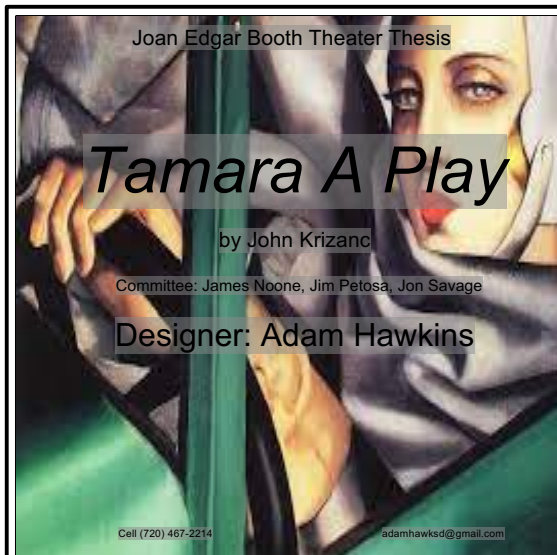
	DINNING ROOM 1 ELEVATION	
	SCALE: 1/2"=1'-0"	Plate
	DATE: 4/6/2022	15

These drawings represent the artist's interpretation of the design. The designer is not responsible for the construction of the design. The responsibility for the construction of the design is solely that of the client. All quantities are to be verified by the client.


A

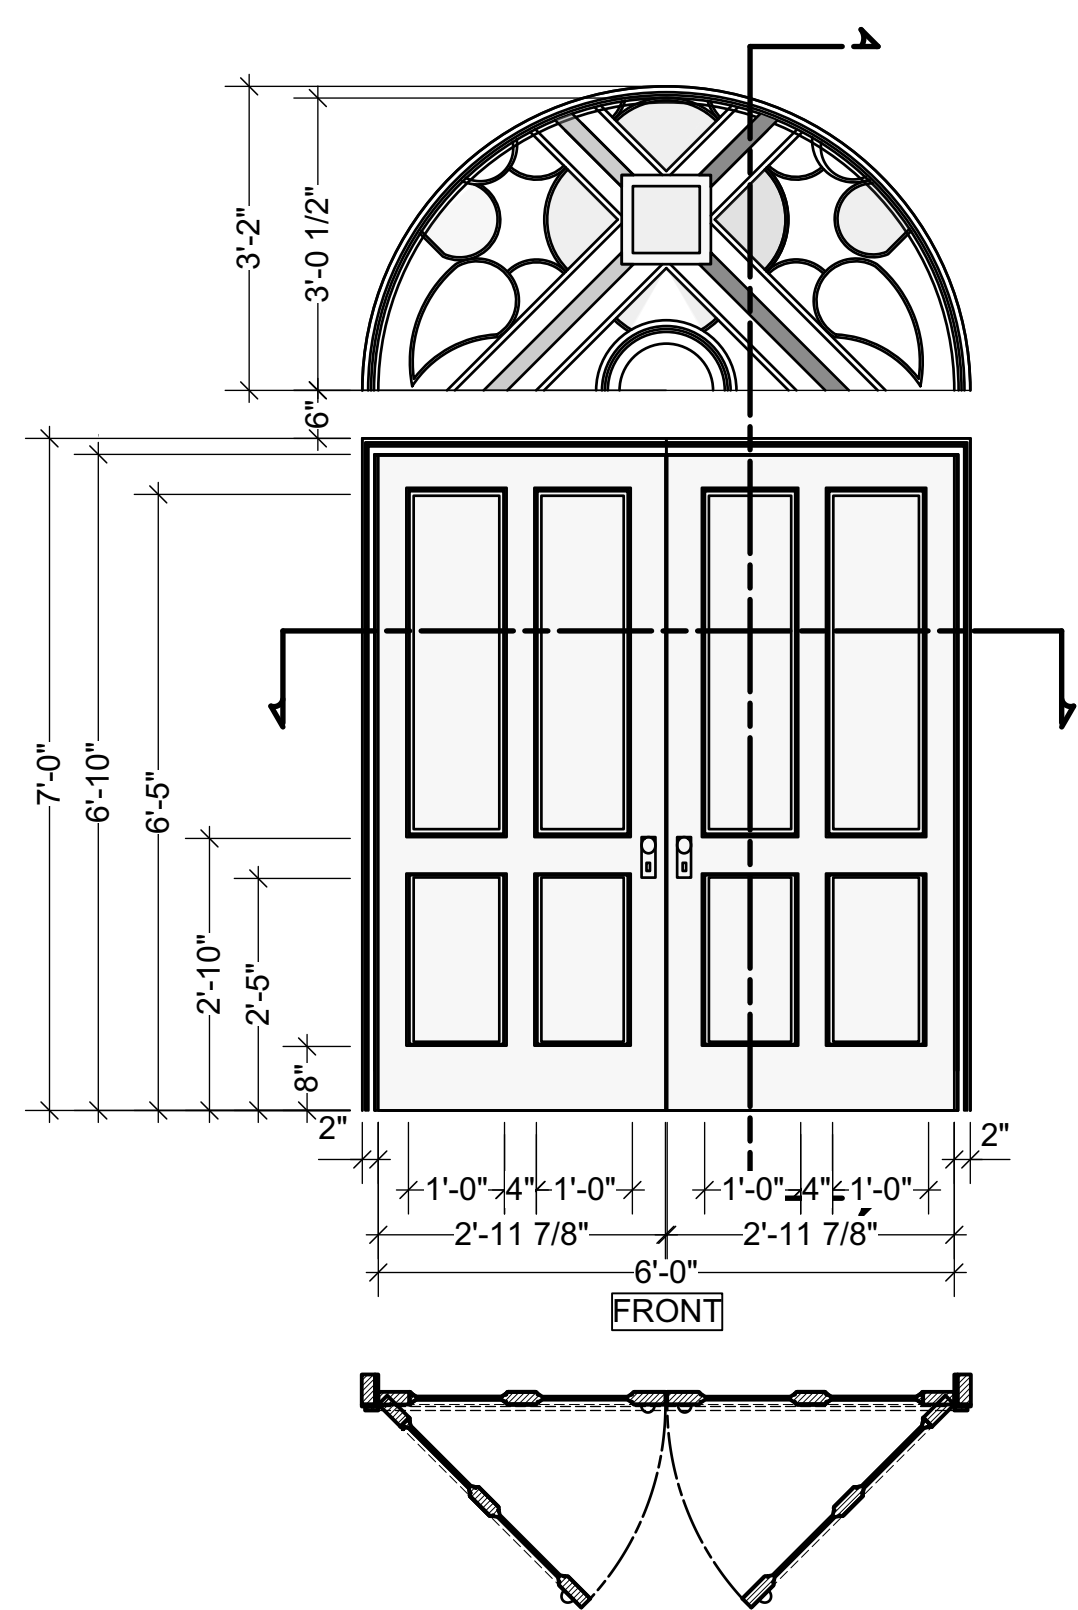


D3 DD [DETAIL DOOR D3]
Scale: 1/2" = 1'-0"

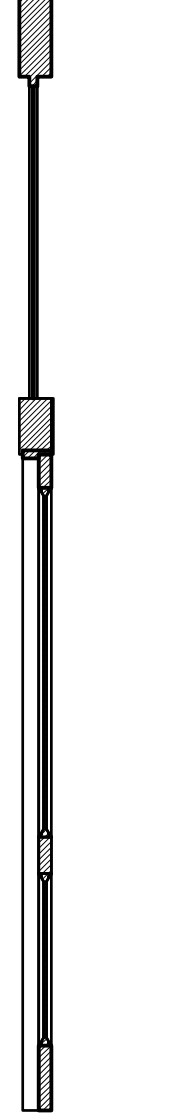


SECTION

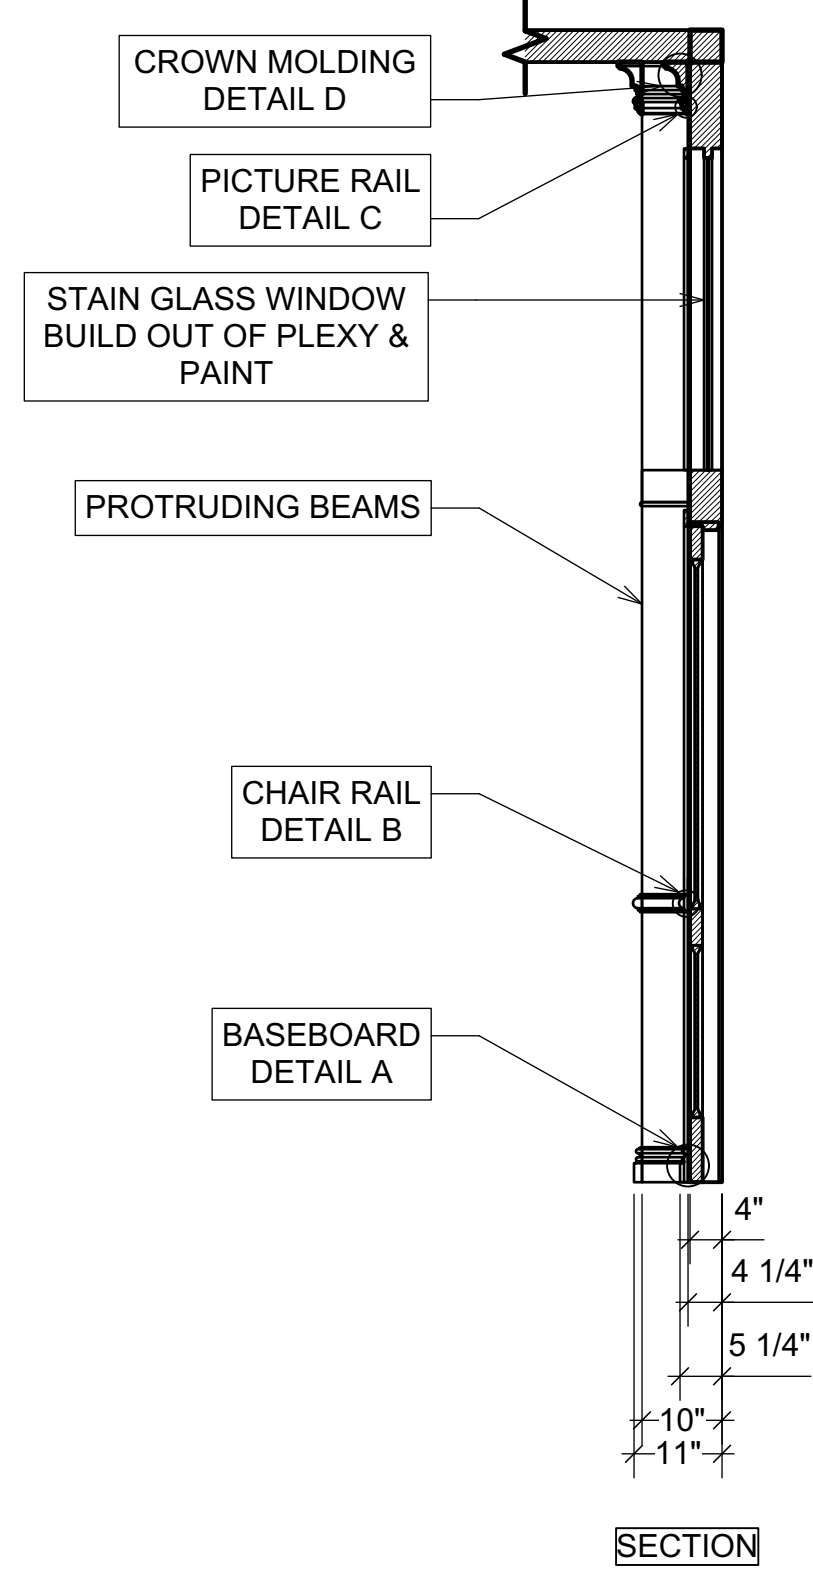

SECTION

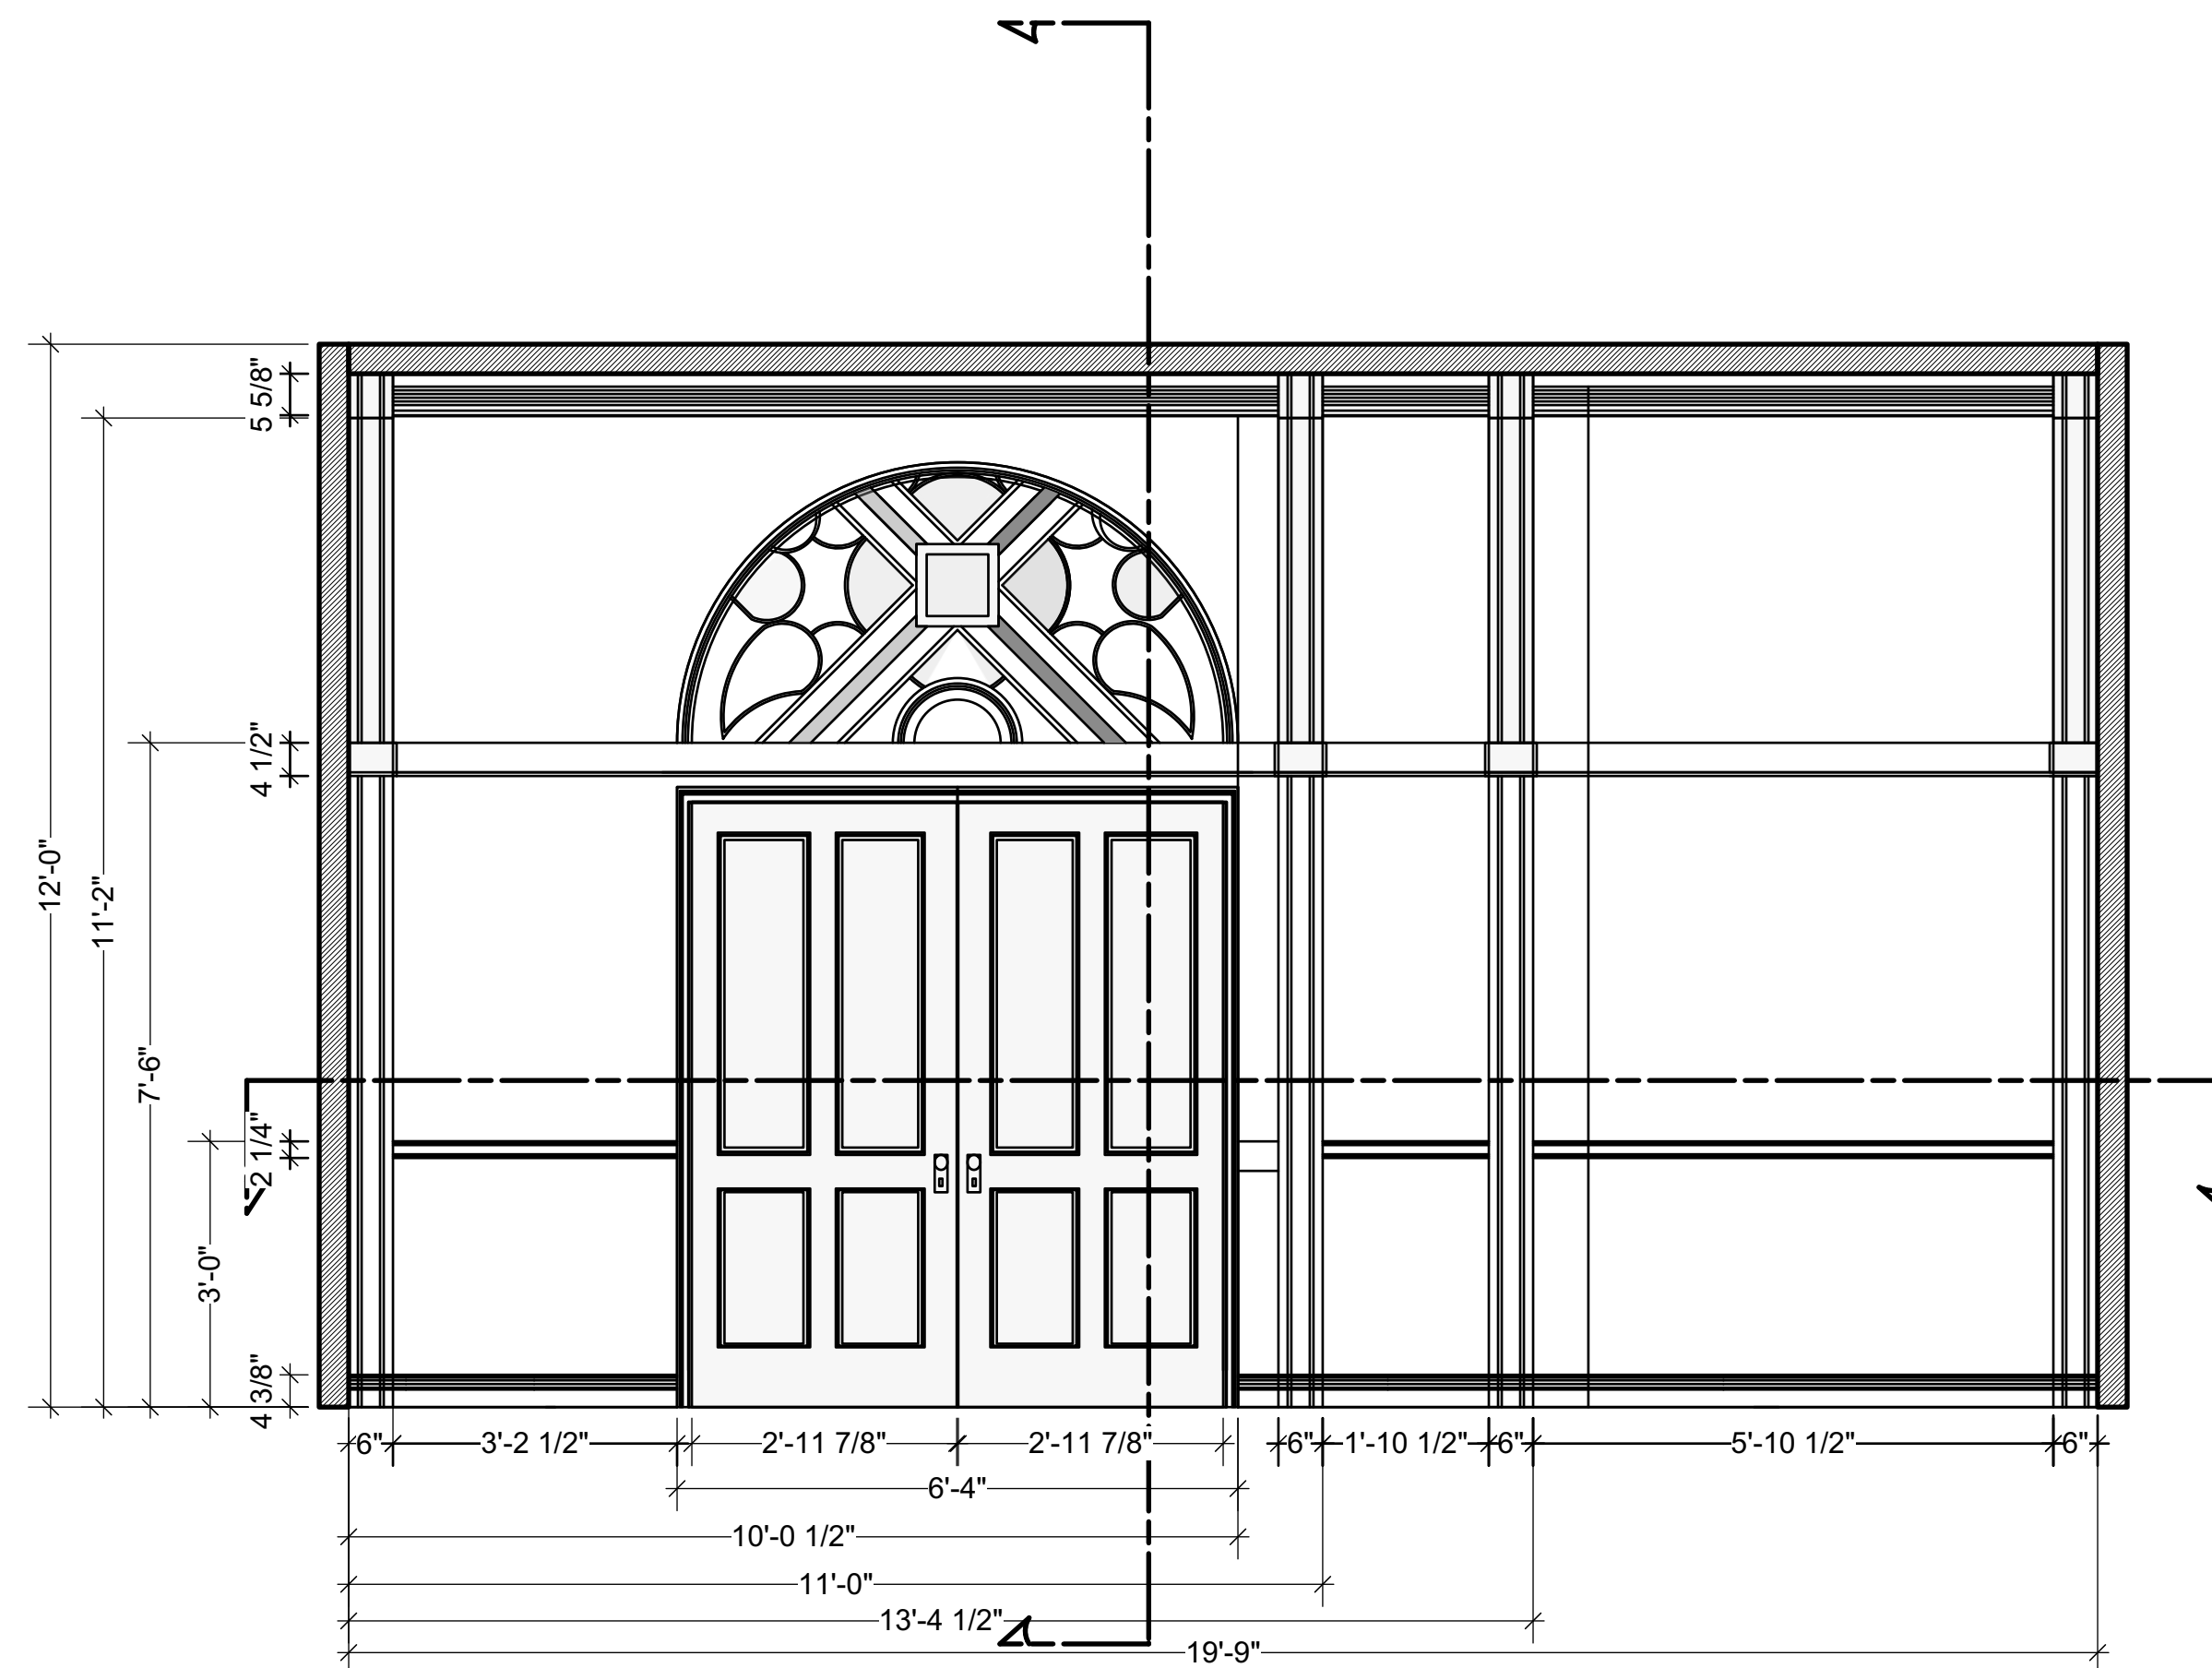


FRONT

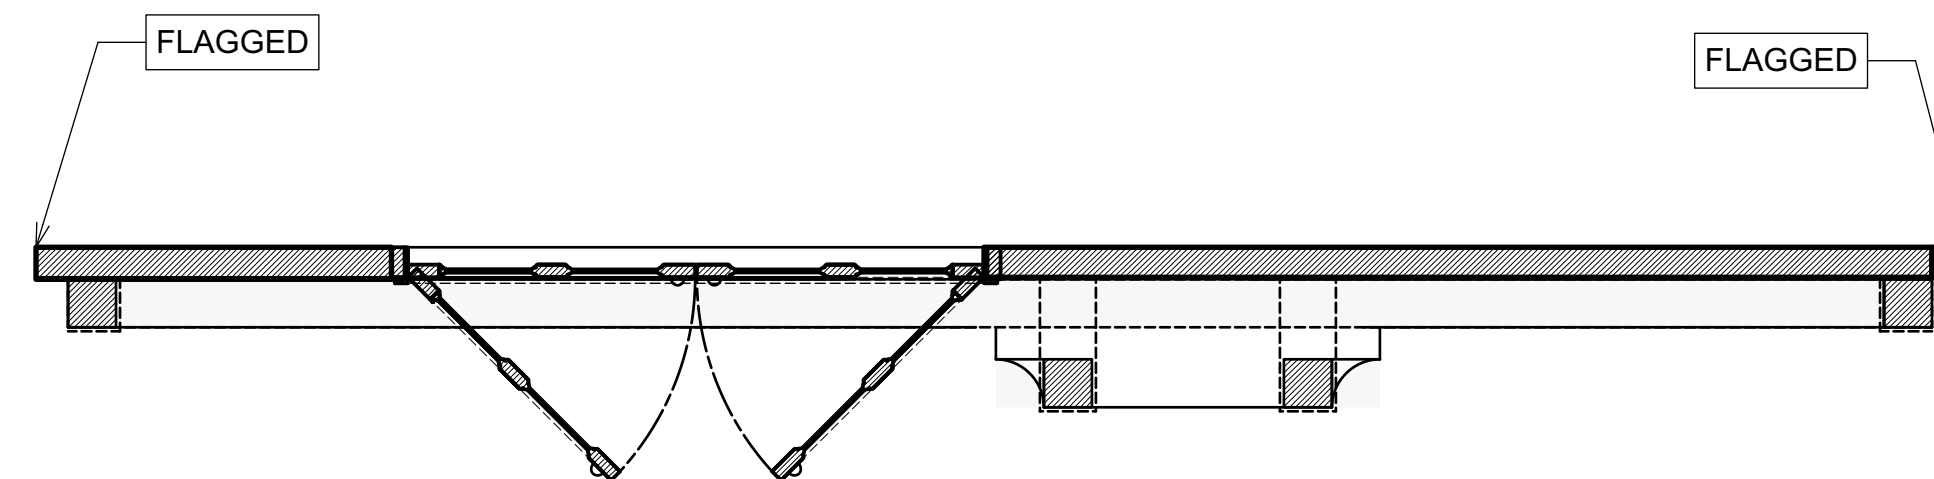


PLAN

D3 [DINNING RM D3]
Scale: 1/2" = 1'-0"


B

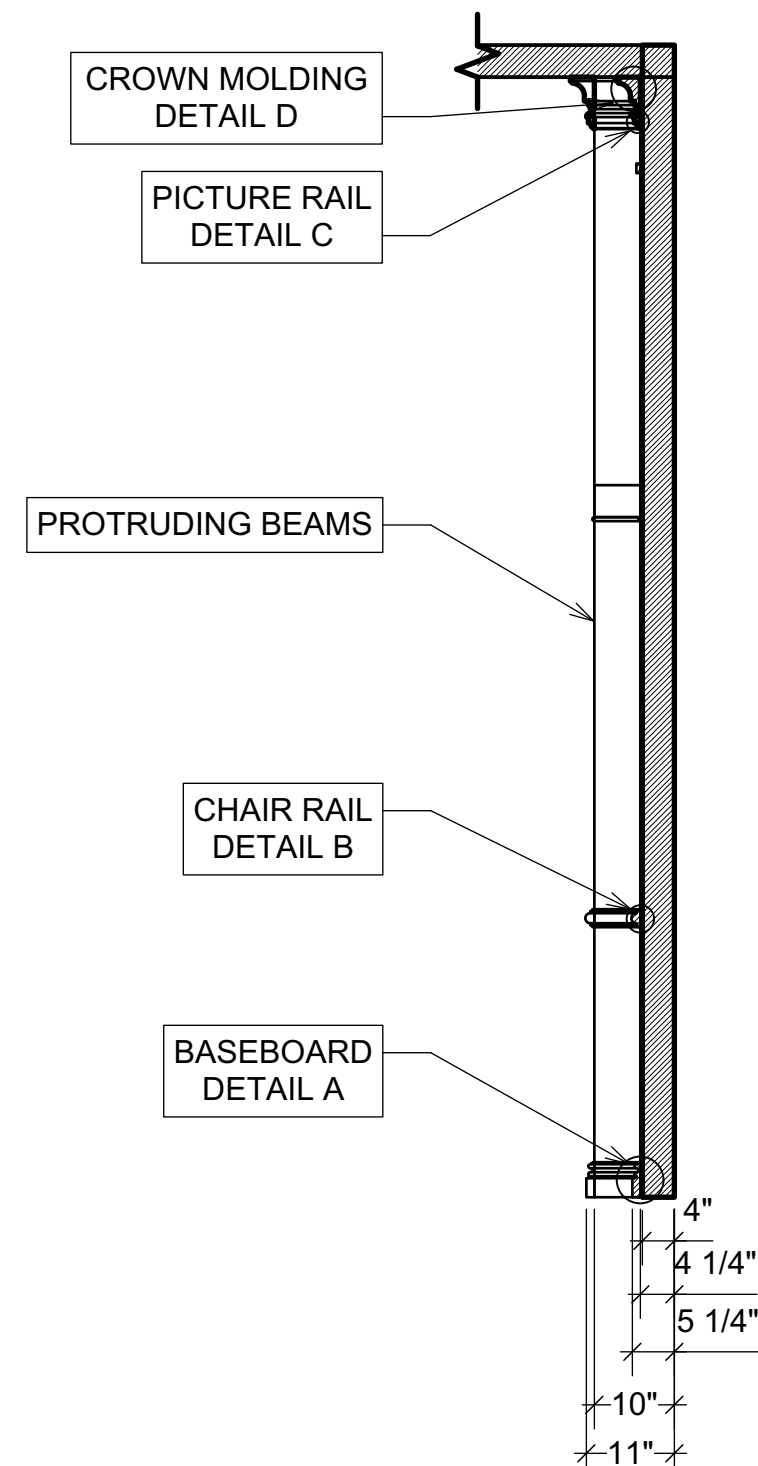

SECTION

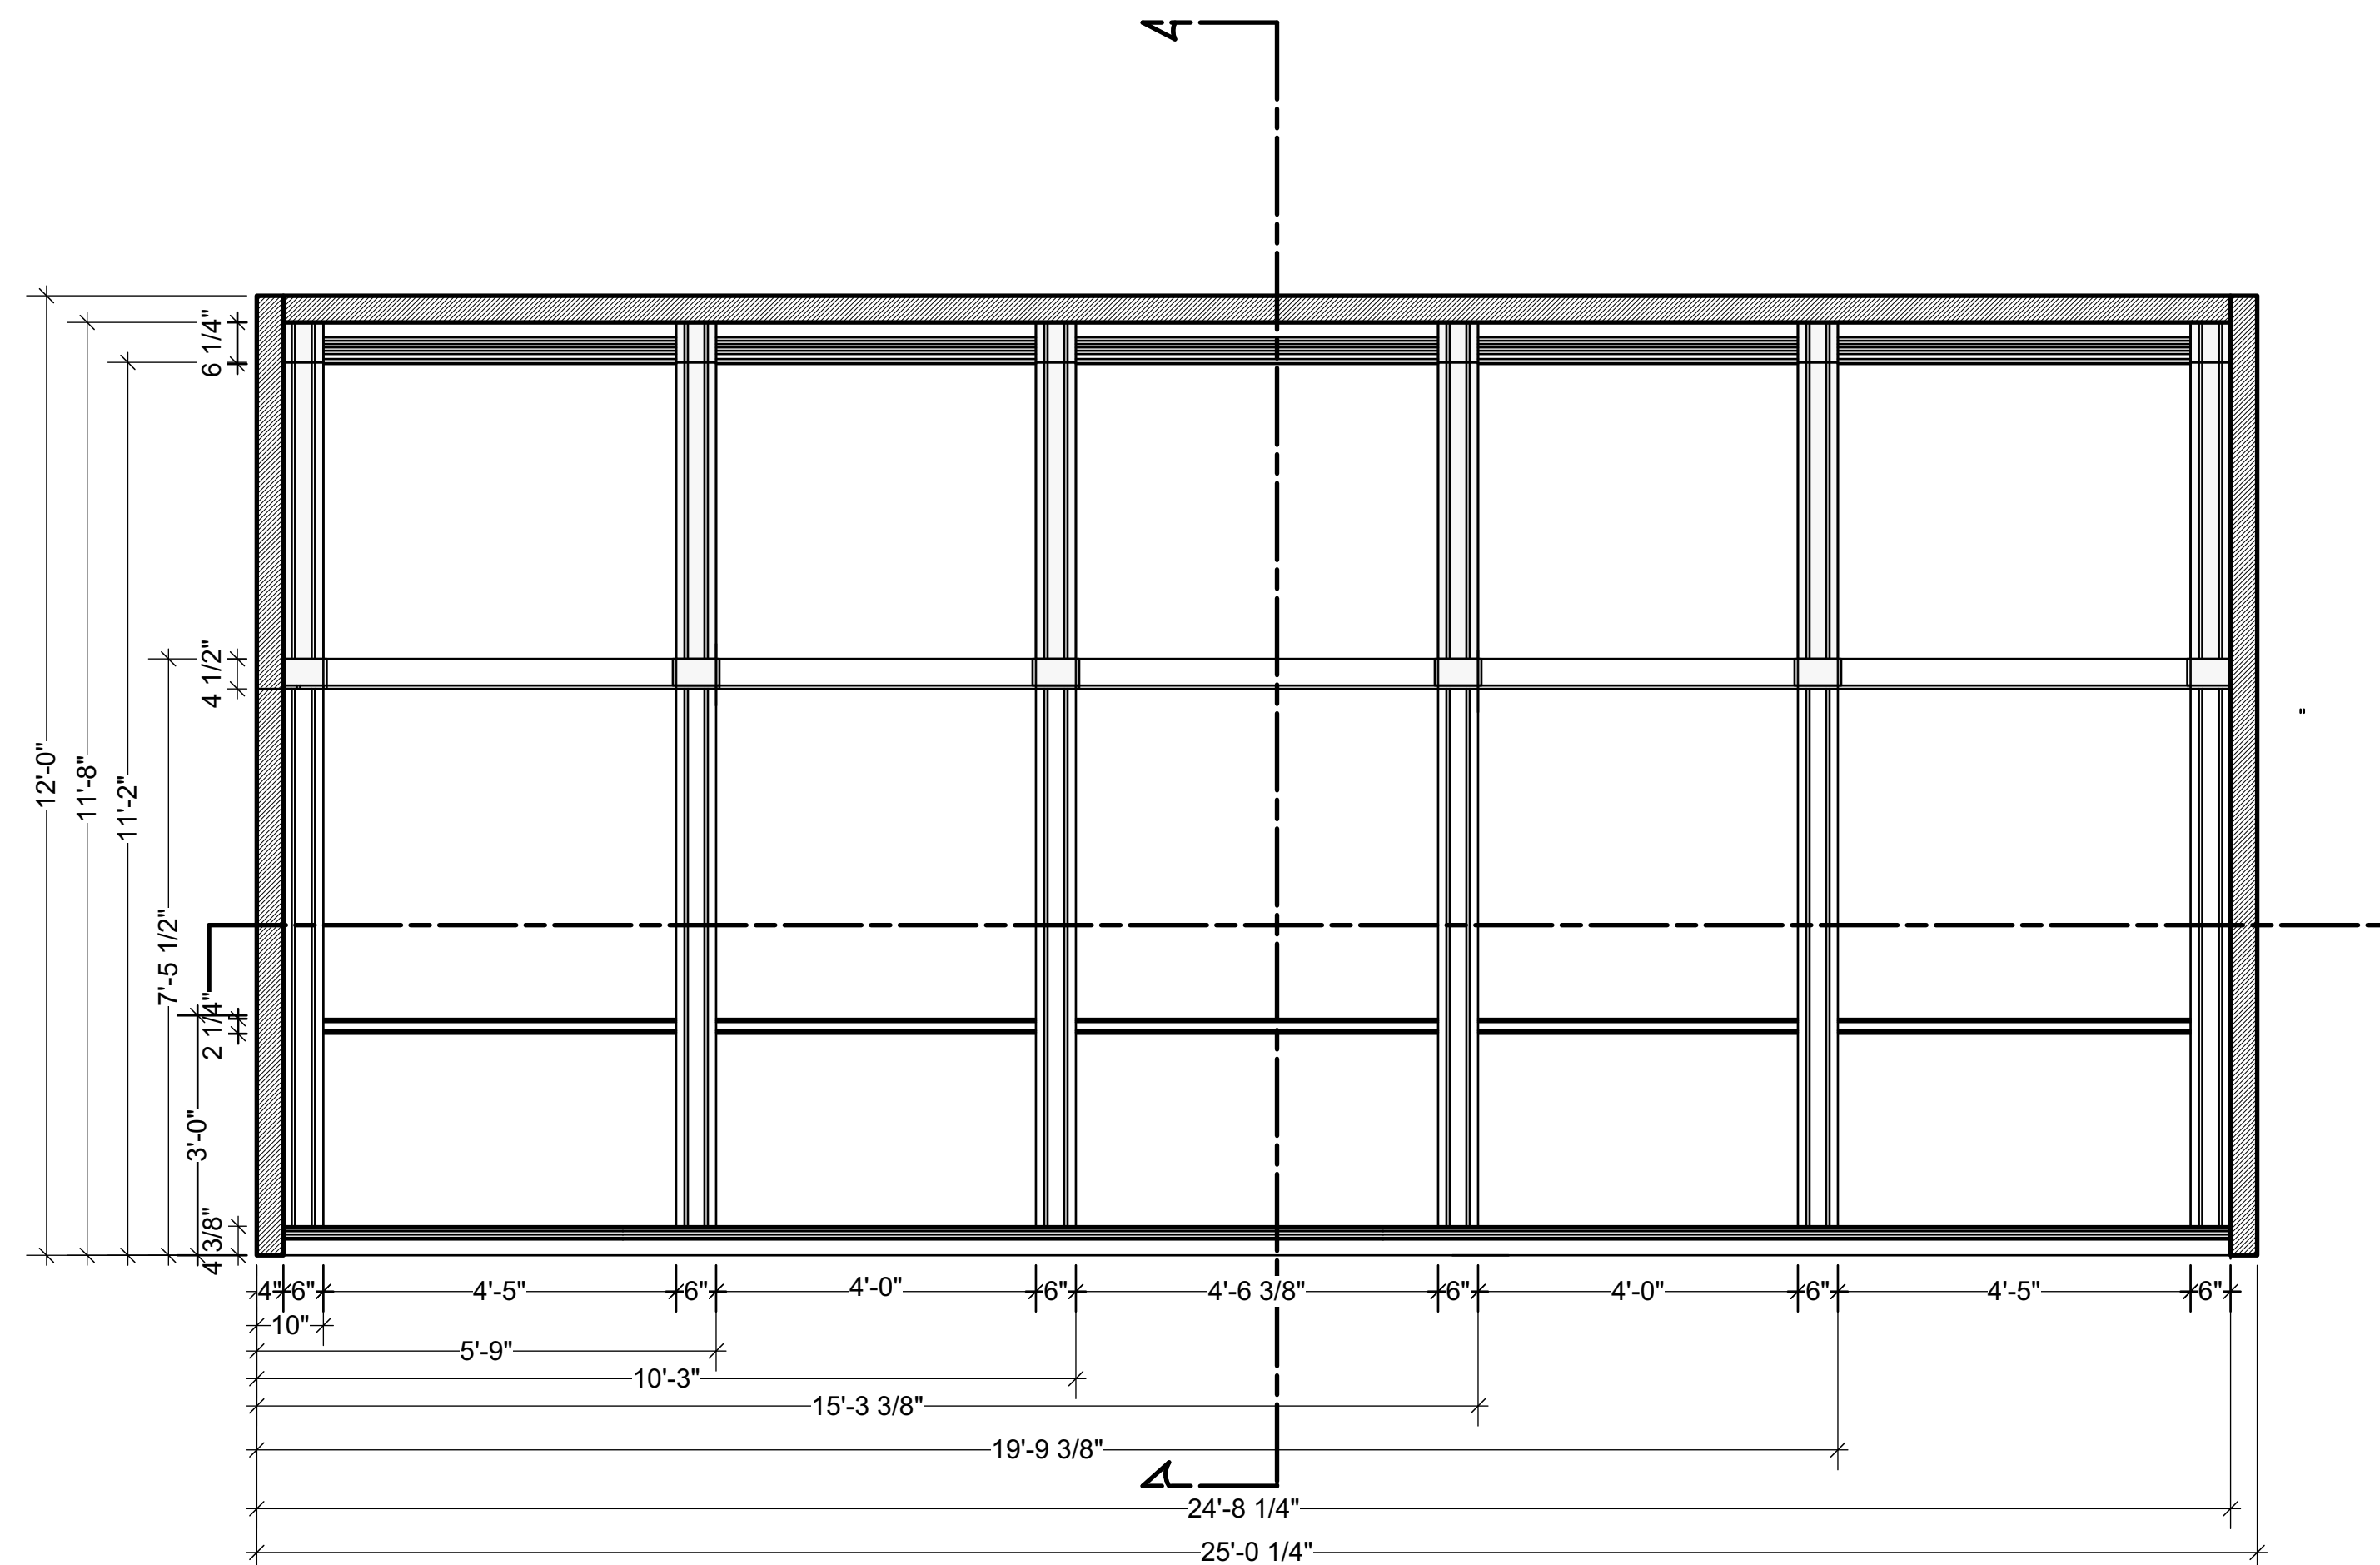


FRONT

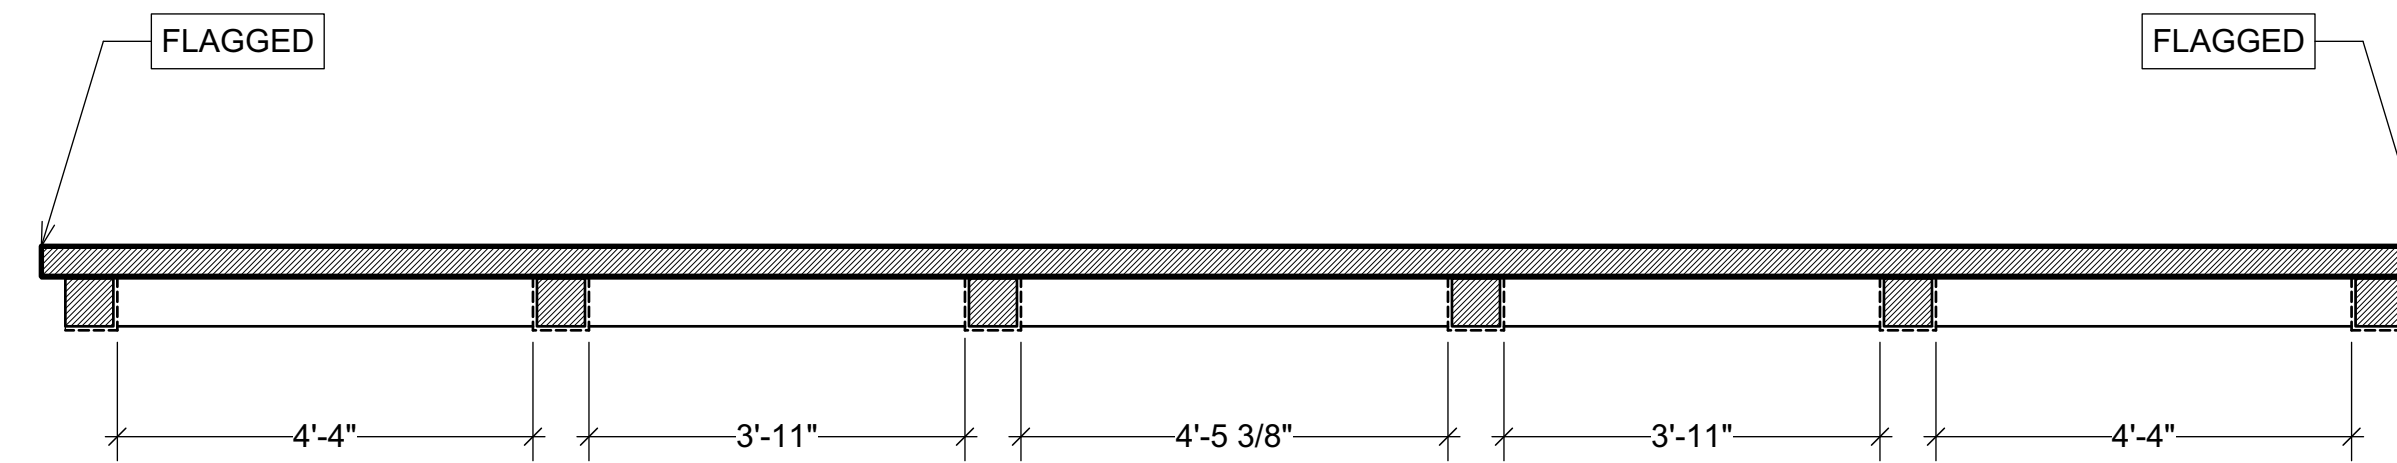


PLAN


D4 [DINNING RM D4]
Scale: 1/2" = 1'-0"

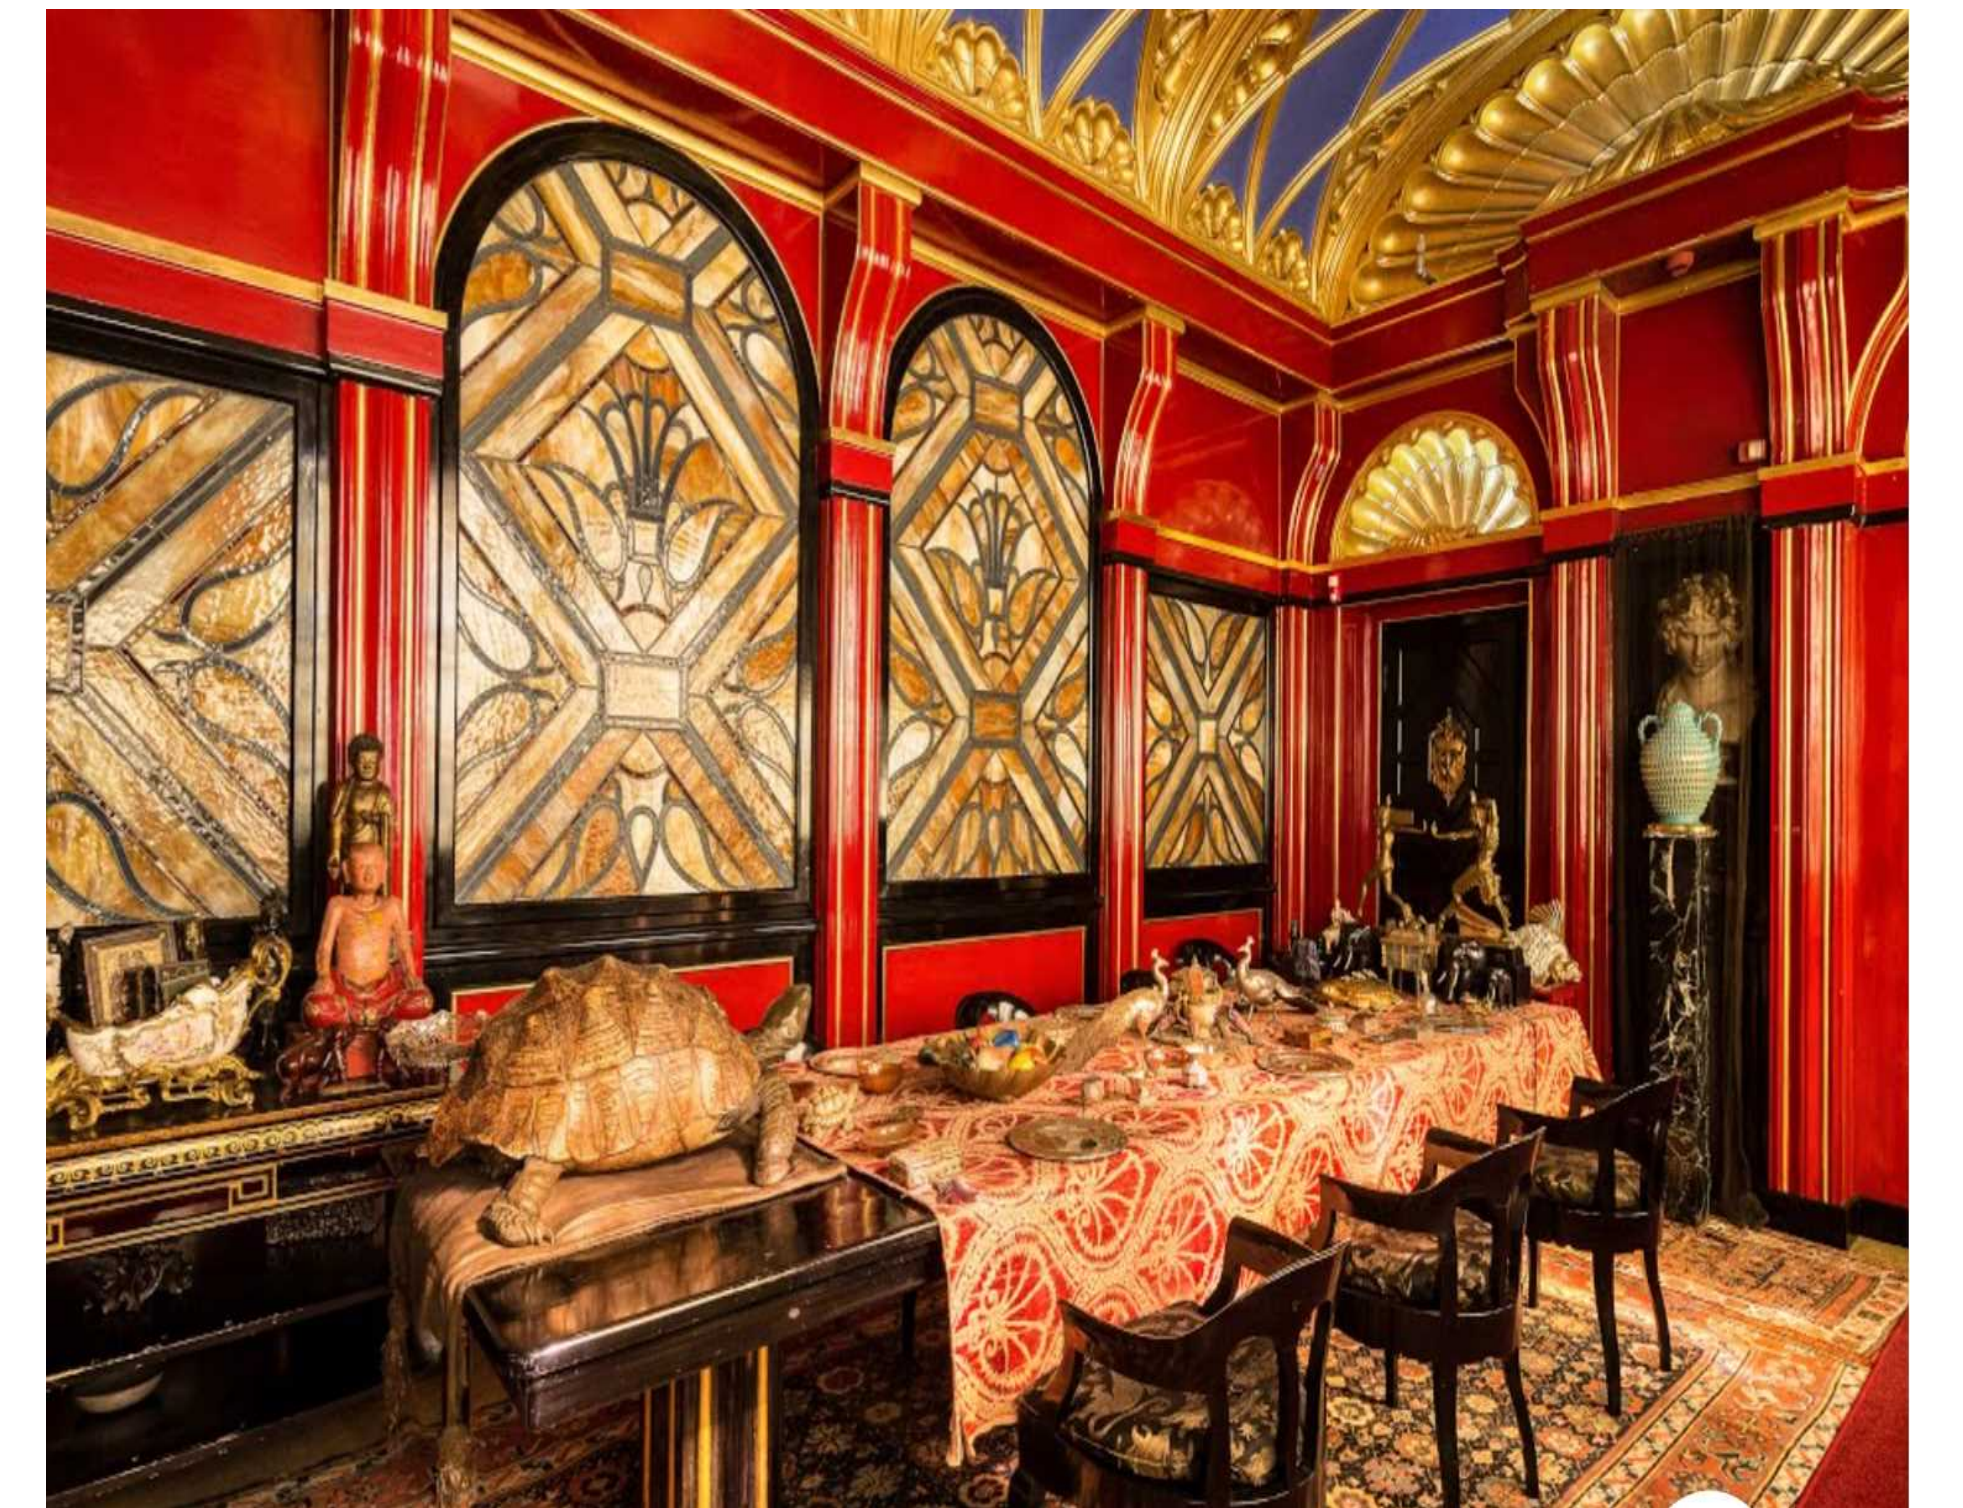


A

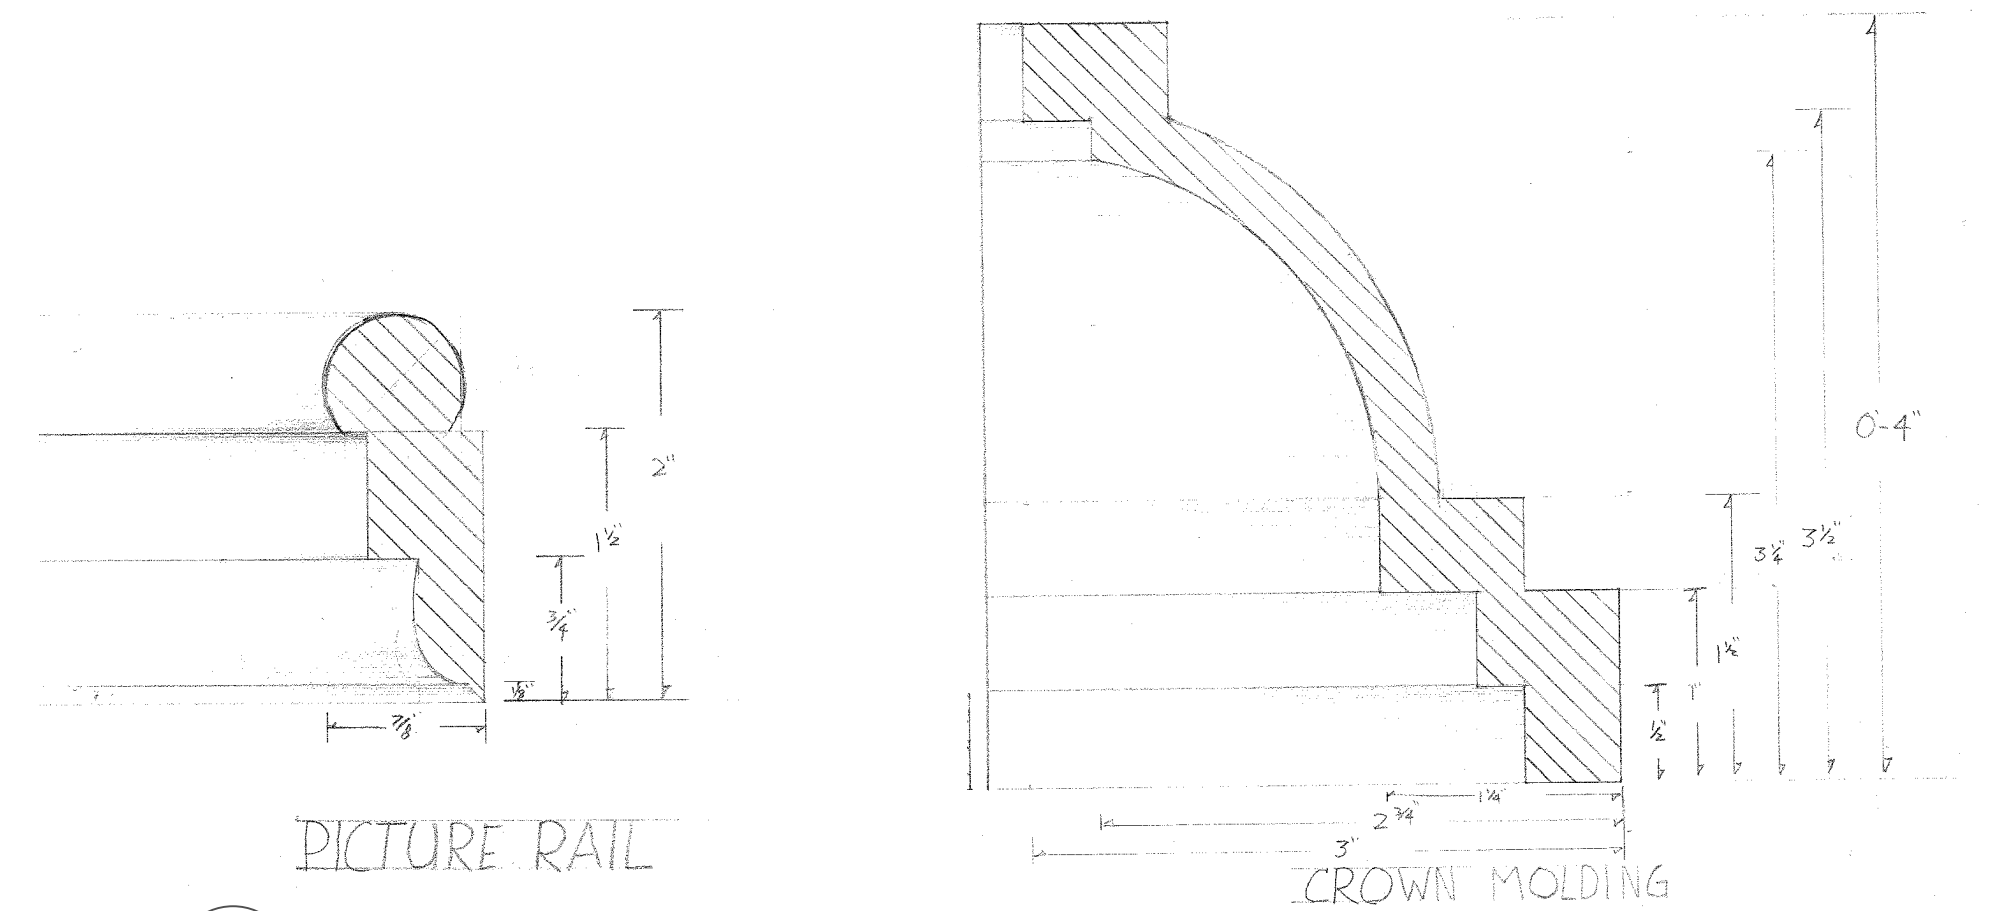


8 [DETAIL C]
Scale: Actual Size

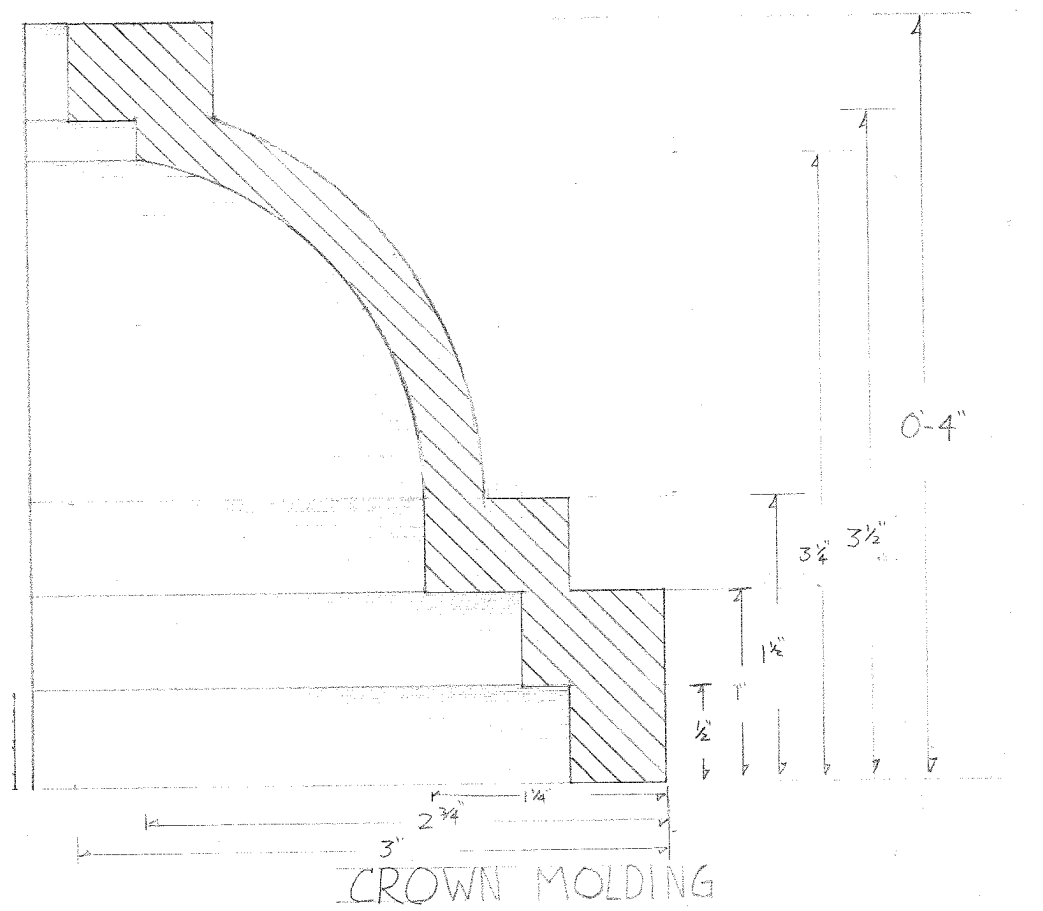

11 [DETAIL D]
Scale: Actual Size

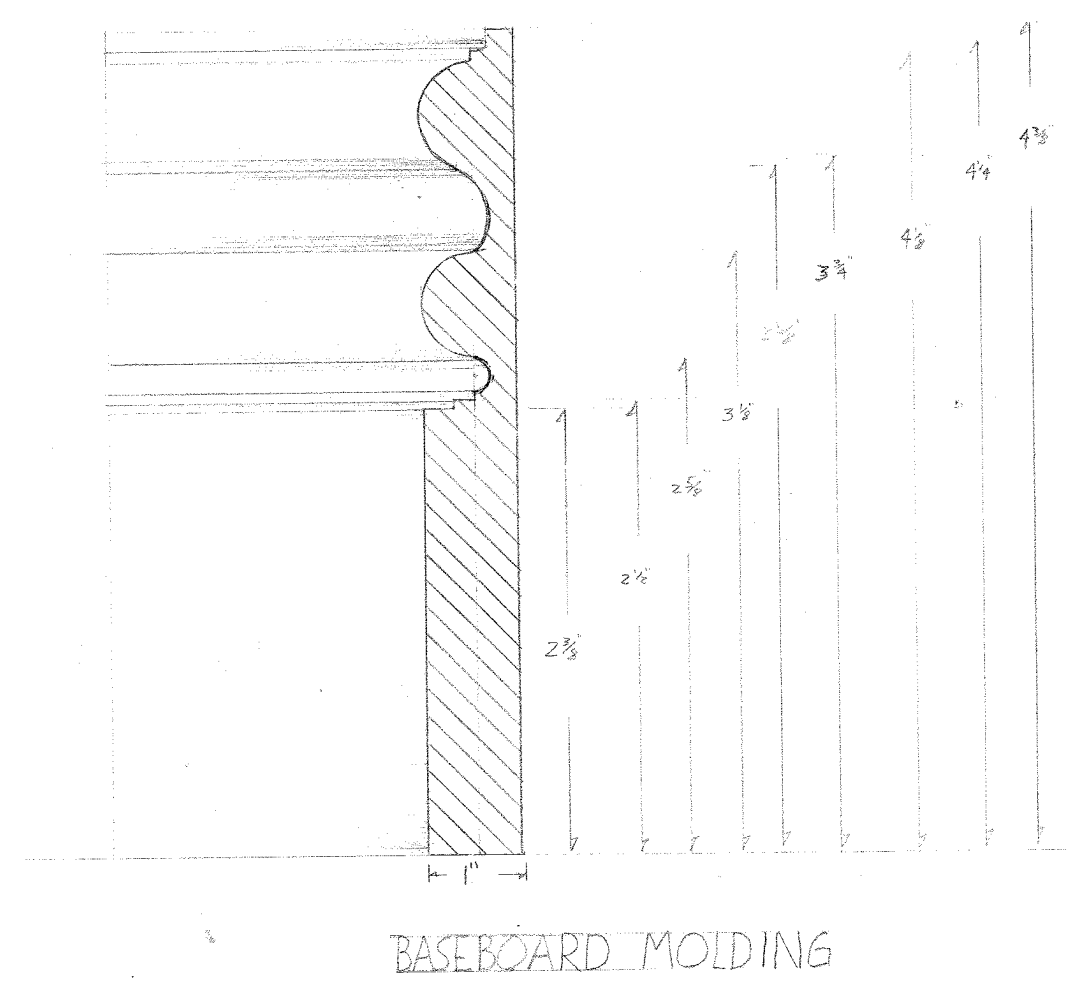

10 [DETAIL A]
Scale: Actual Size

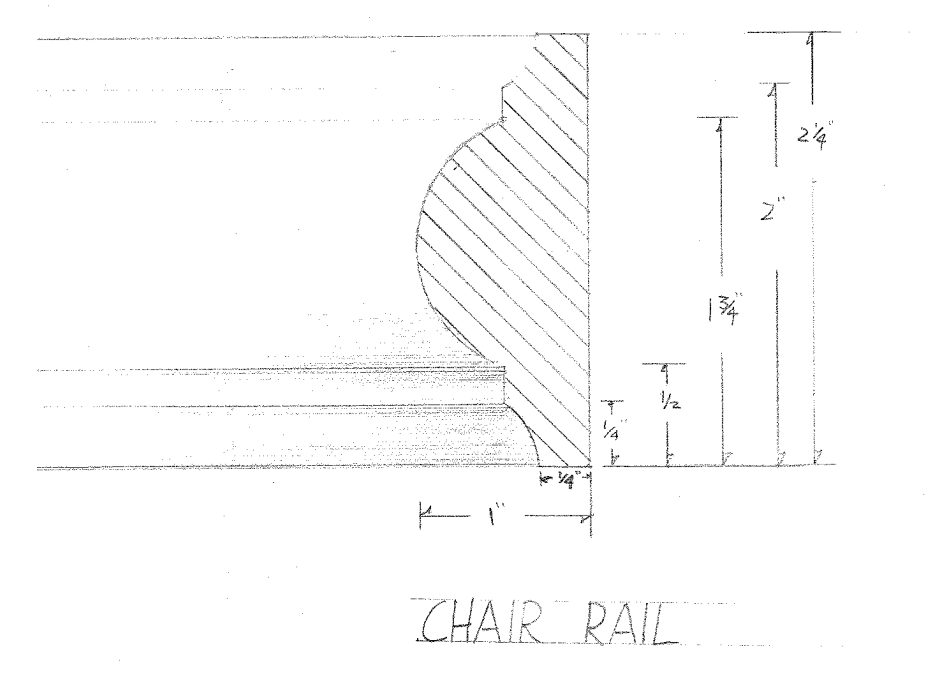


9 [DETAIL B]
Scale: Actual Size




B

	DINNING ROOM 2 ELEVATION	
	SCALE: 1/2"=1'-0"	Plate
These drawings represent the artist's interpretation of the design. The design is not intended to be a reproduction of the design. The design is the property of the artist and is not to be reproduced without the artist's permission.	DATE: 4/6/2022	16
	Designer: Adam Hawkins	

A

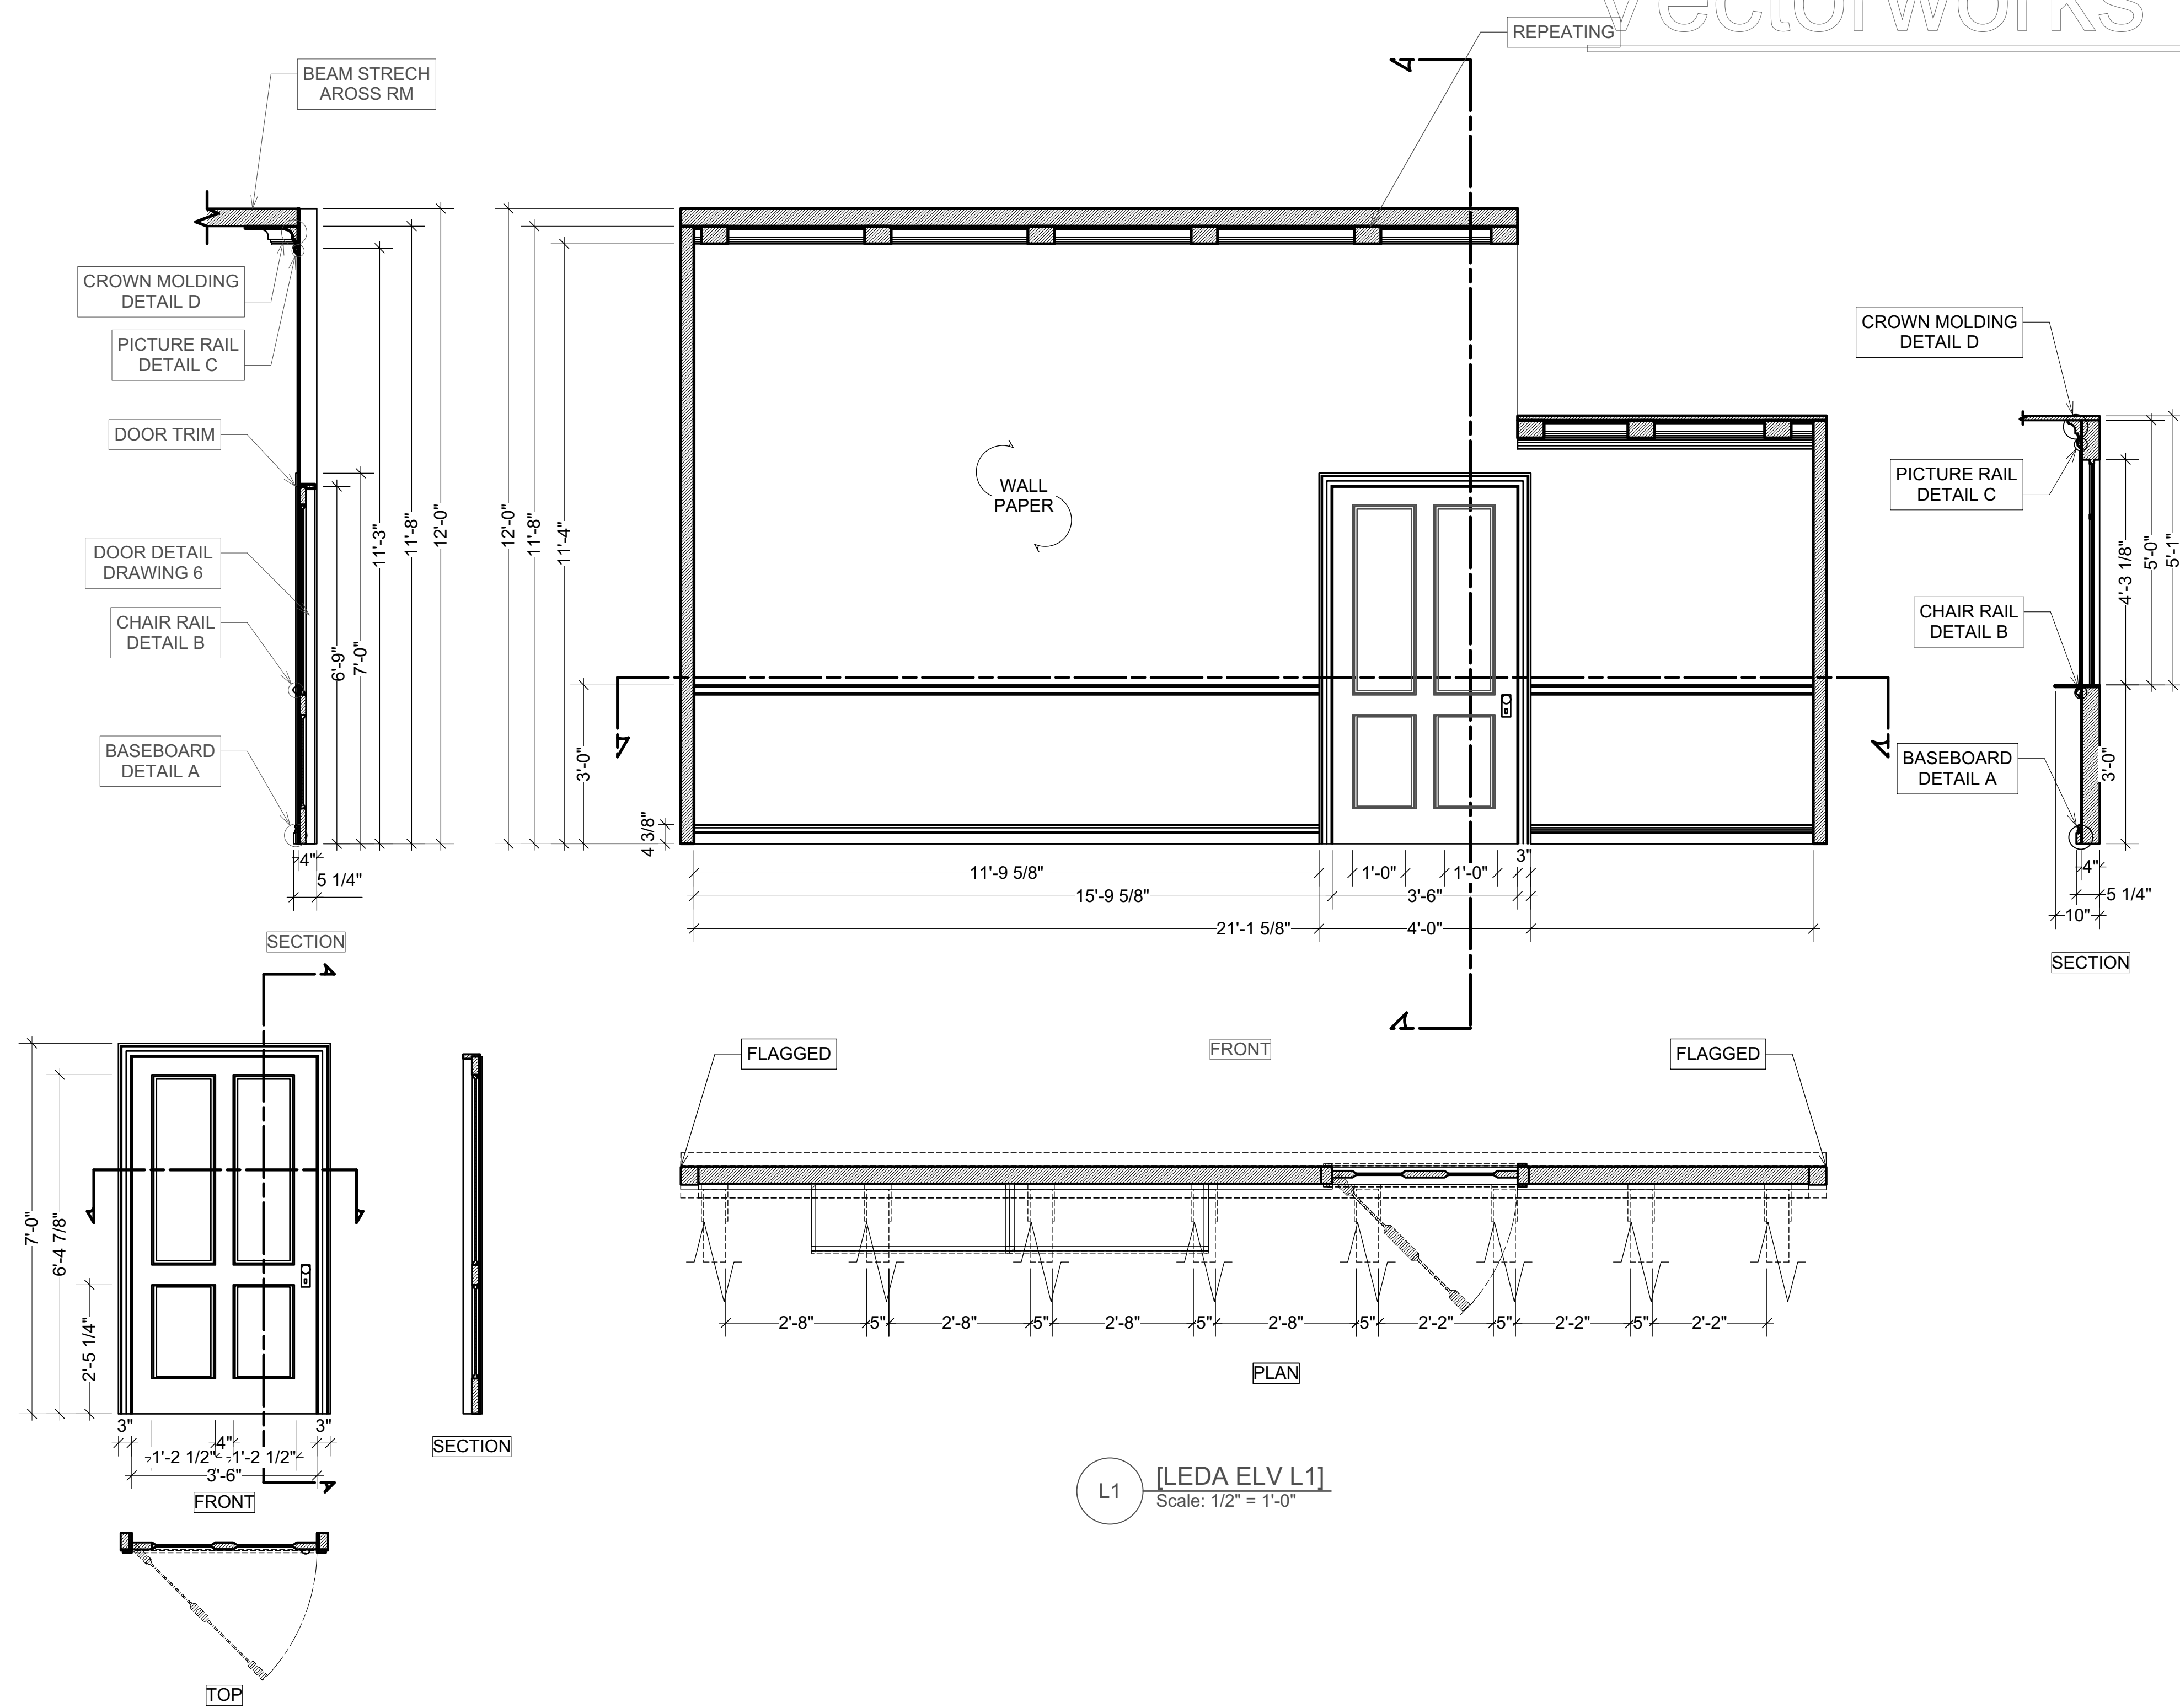



B

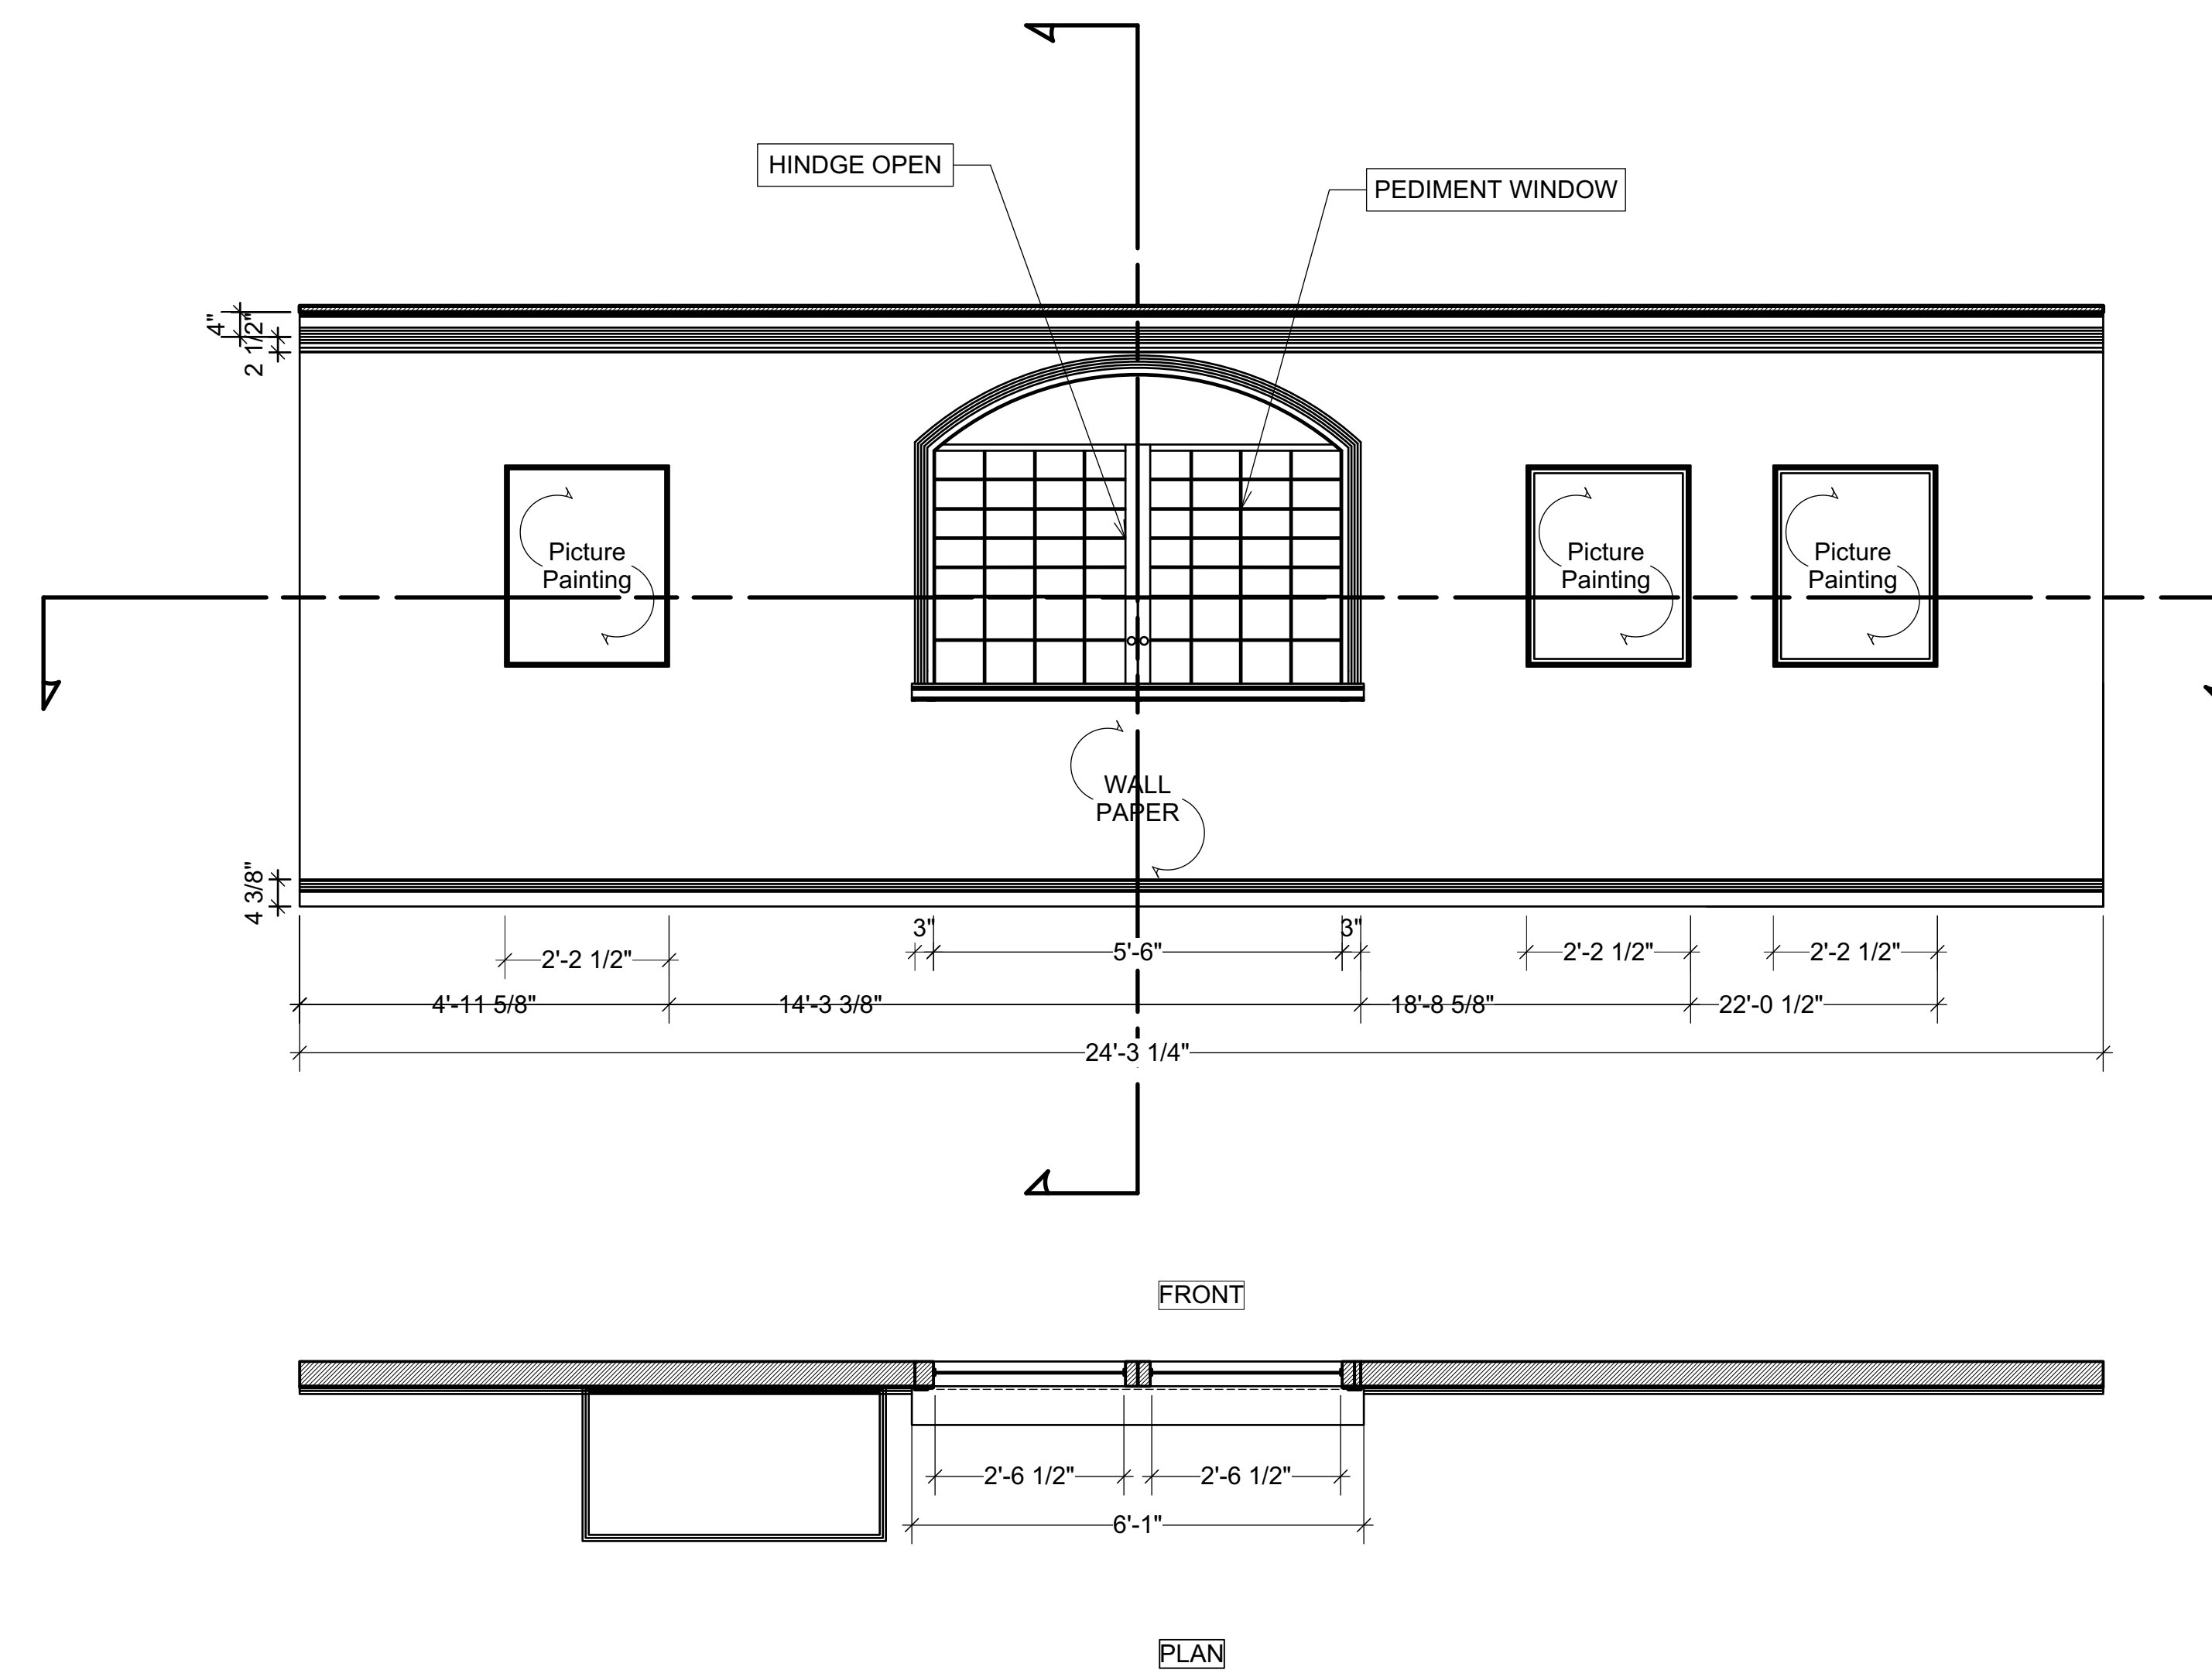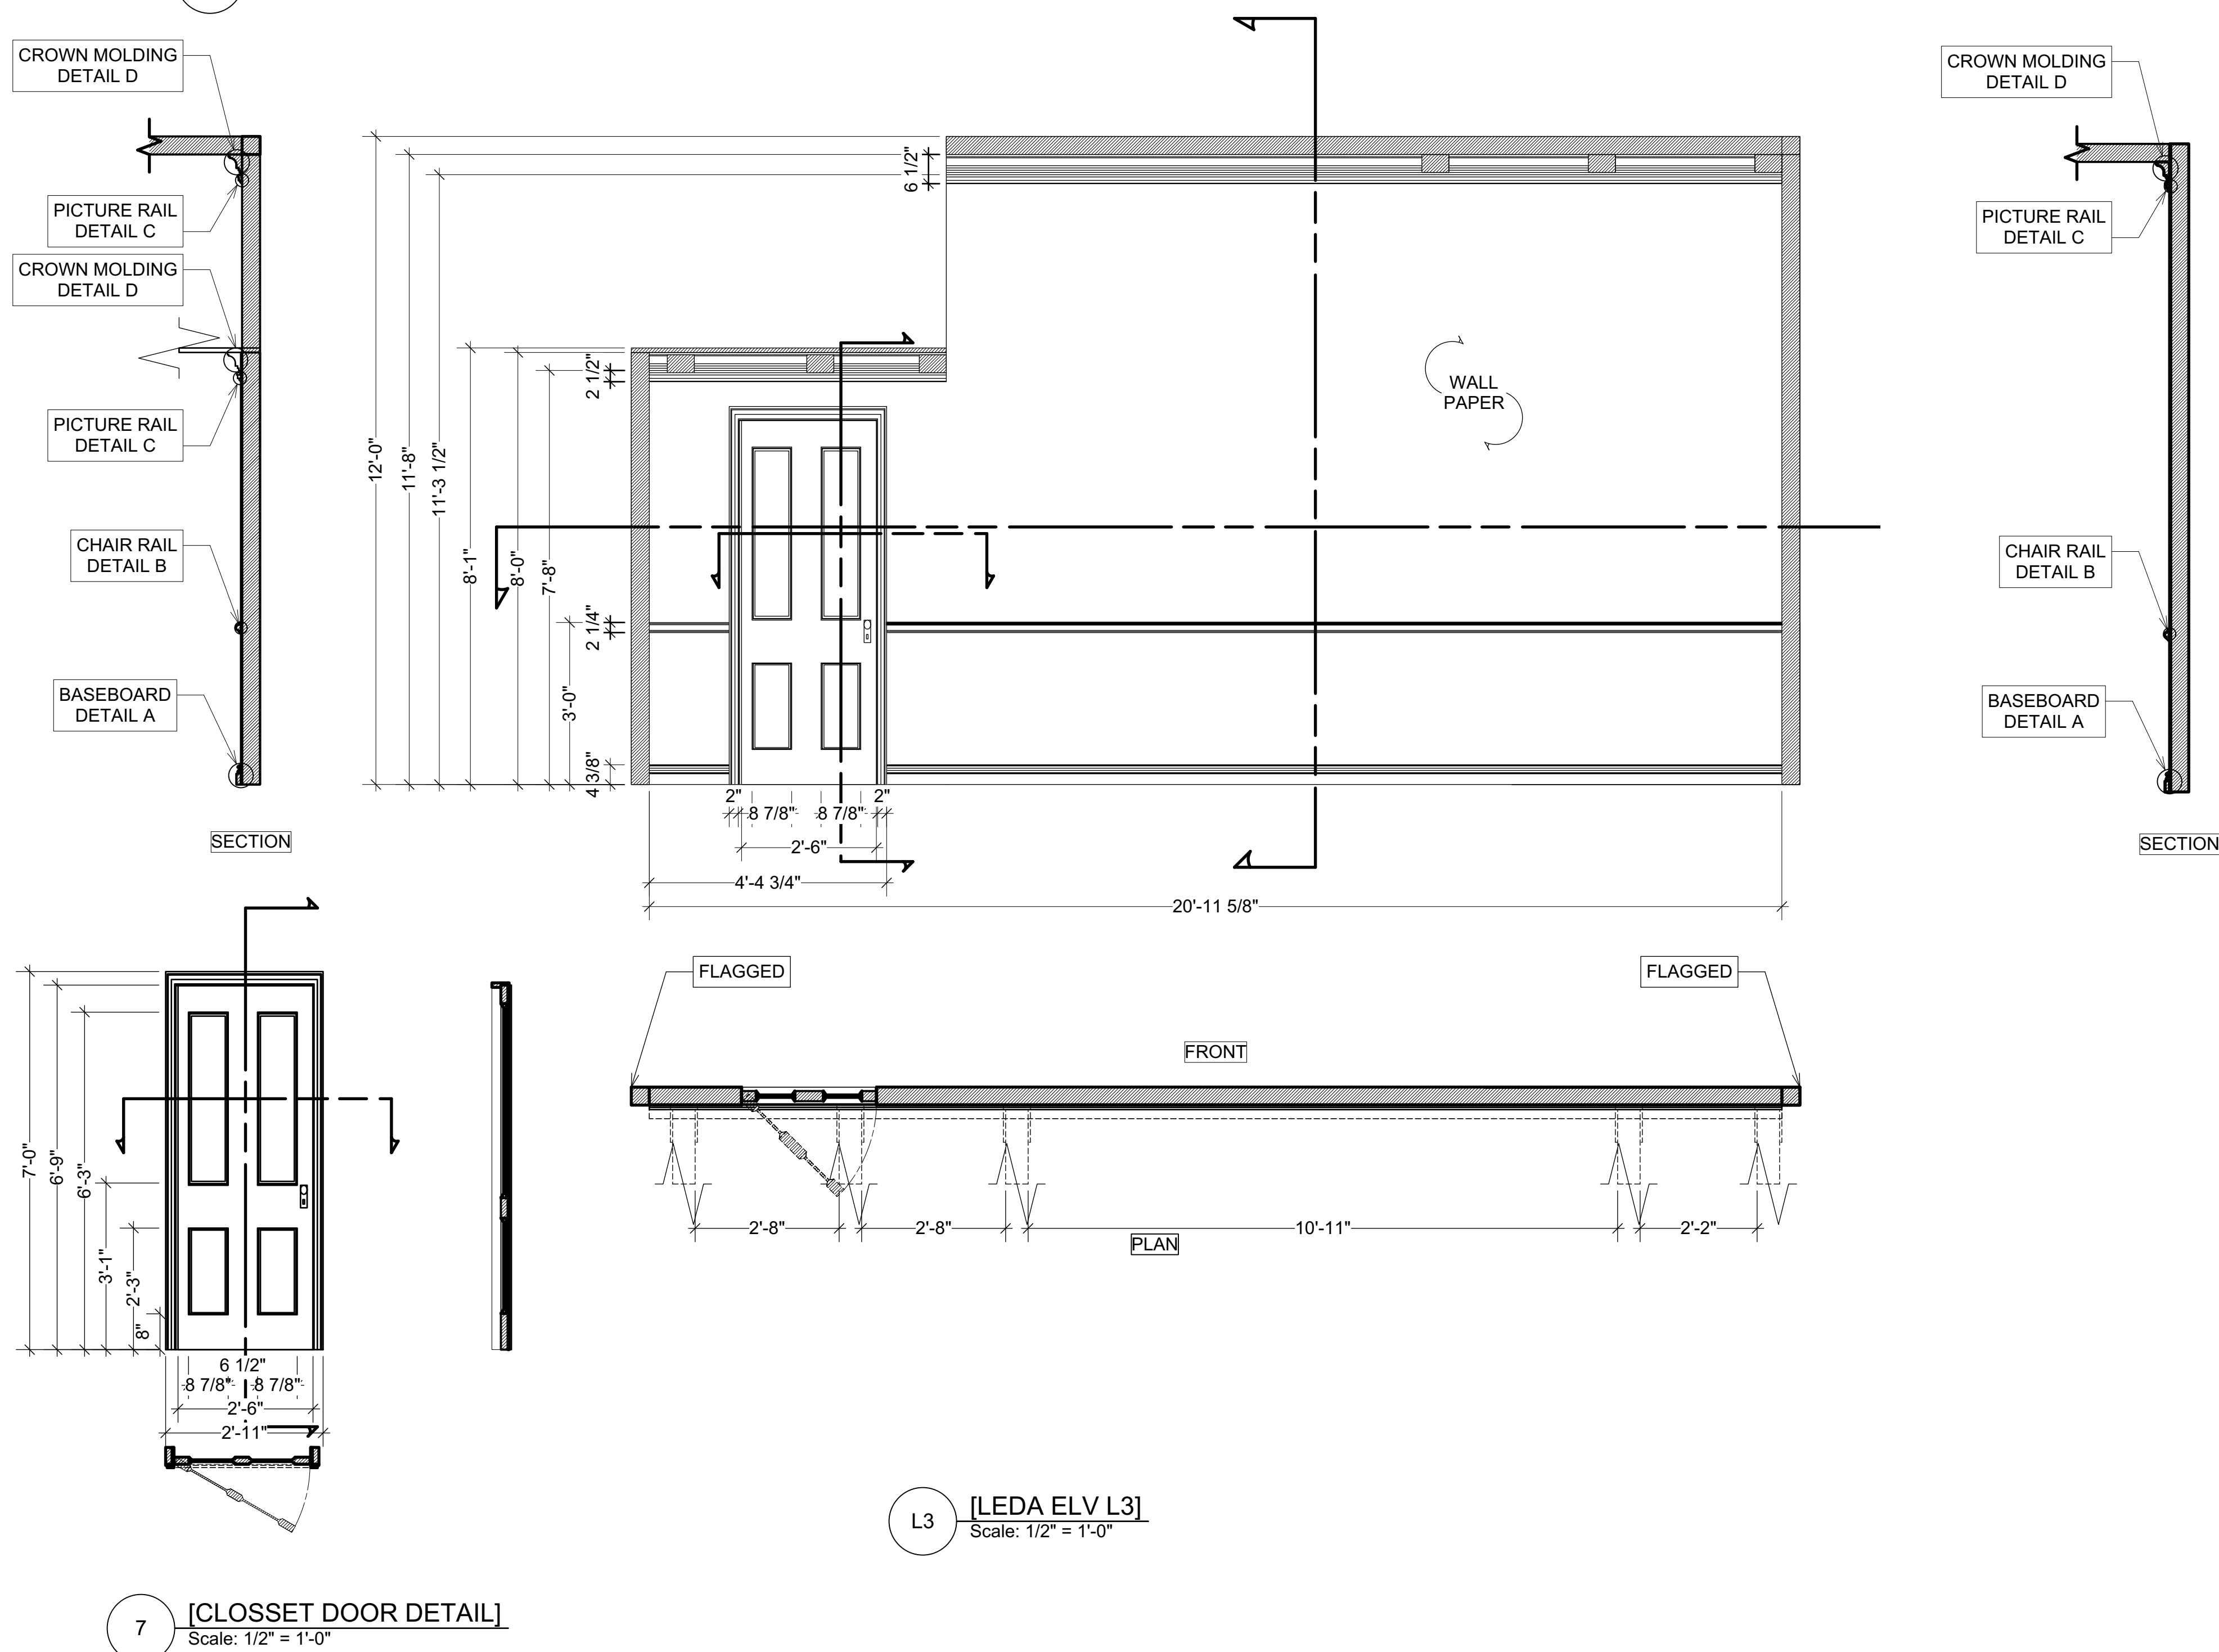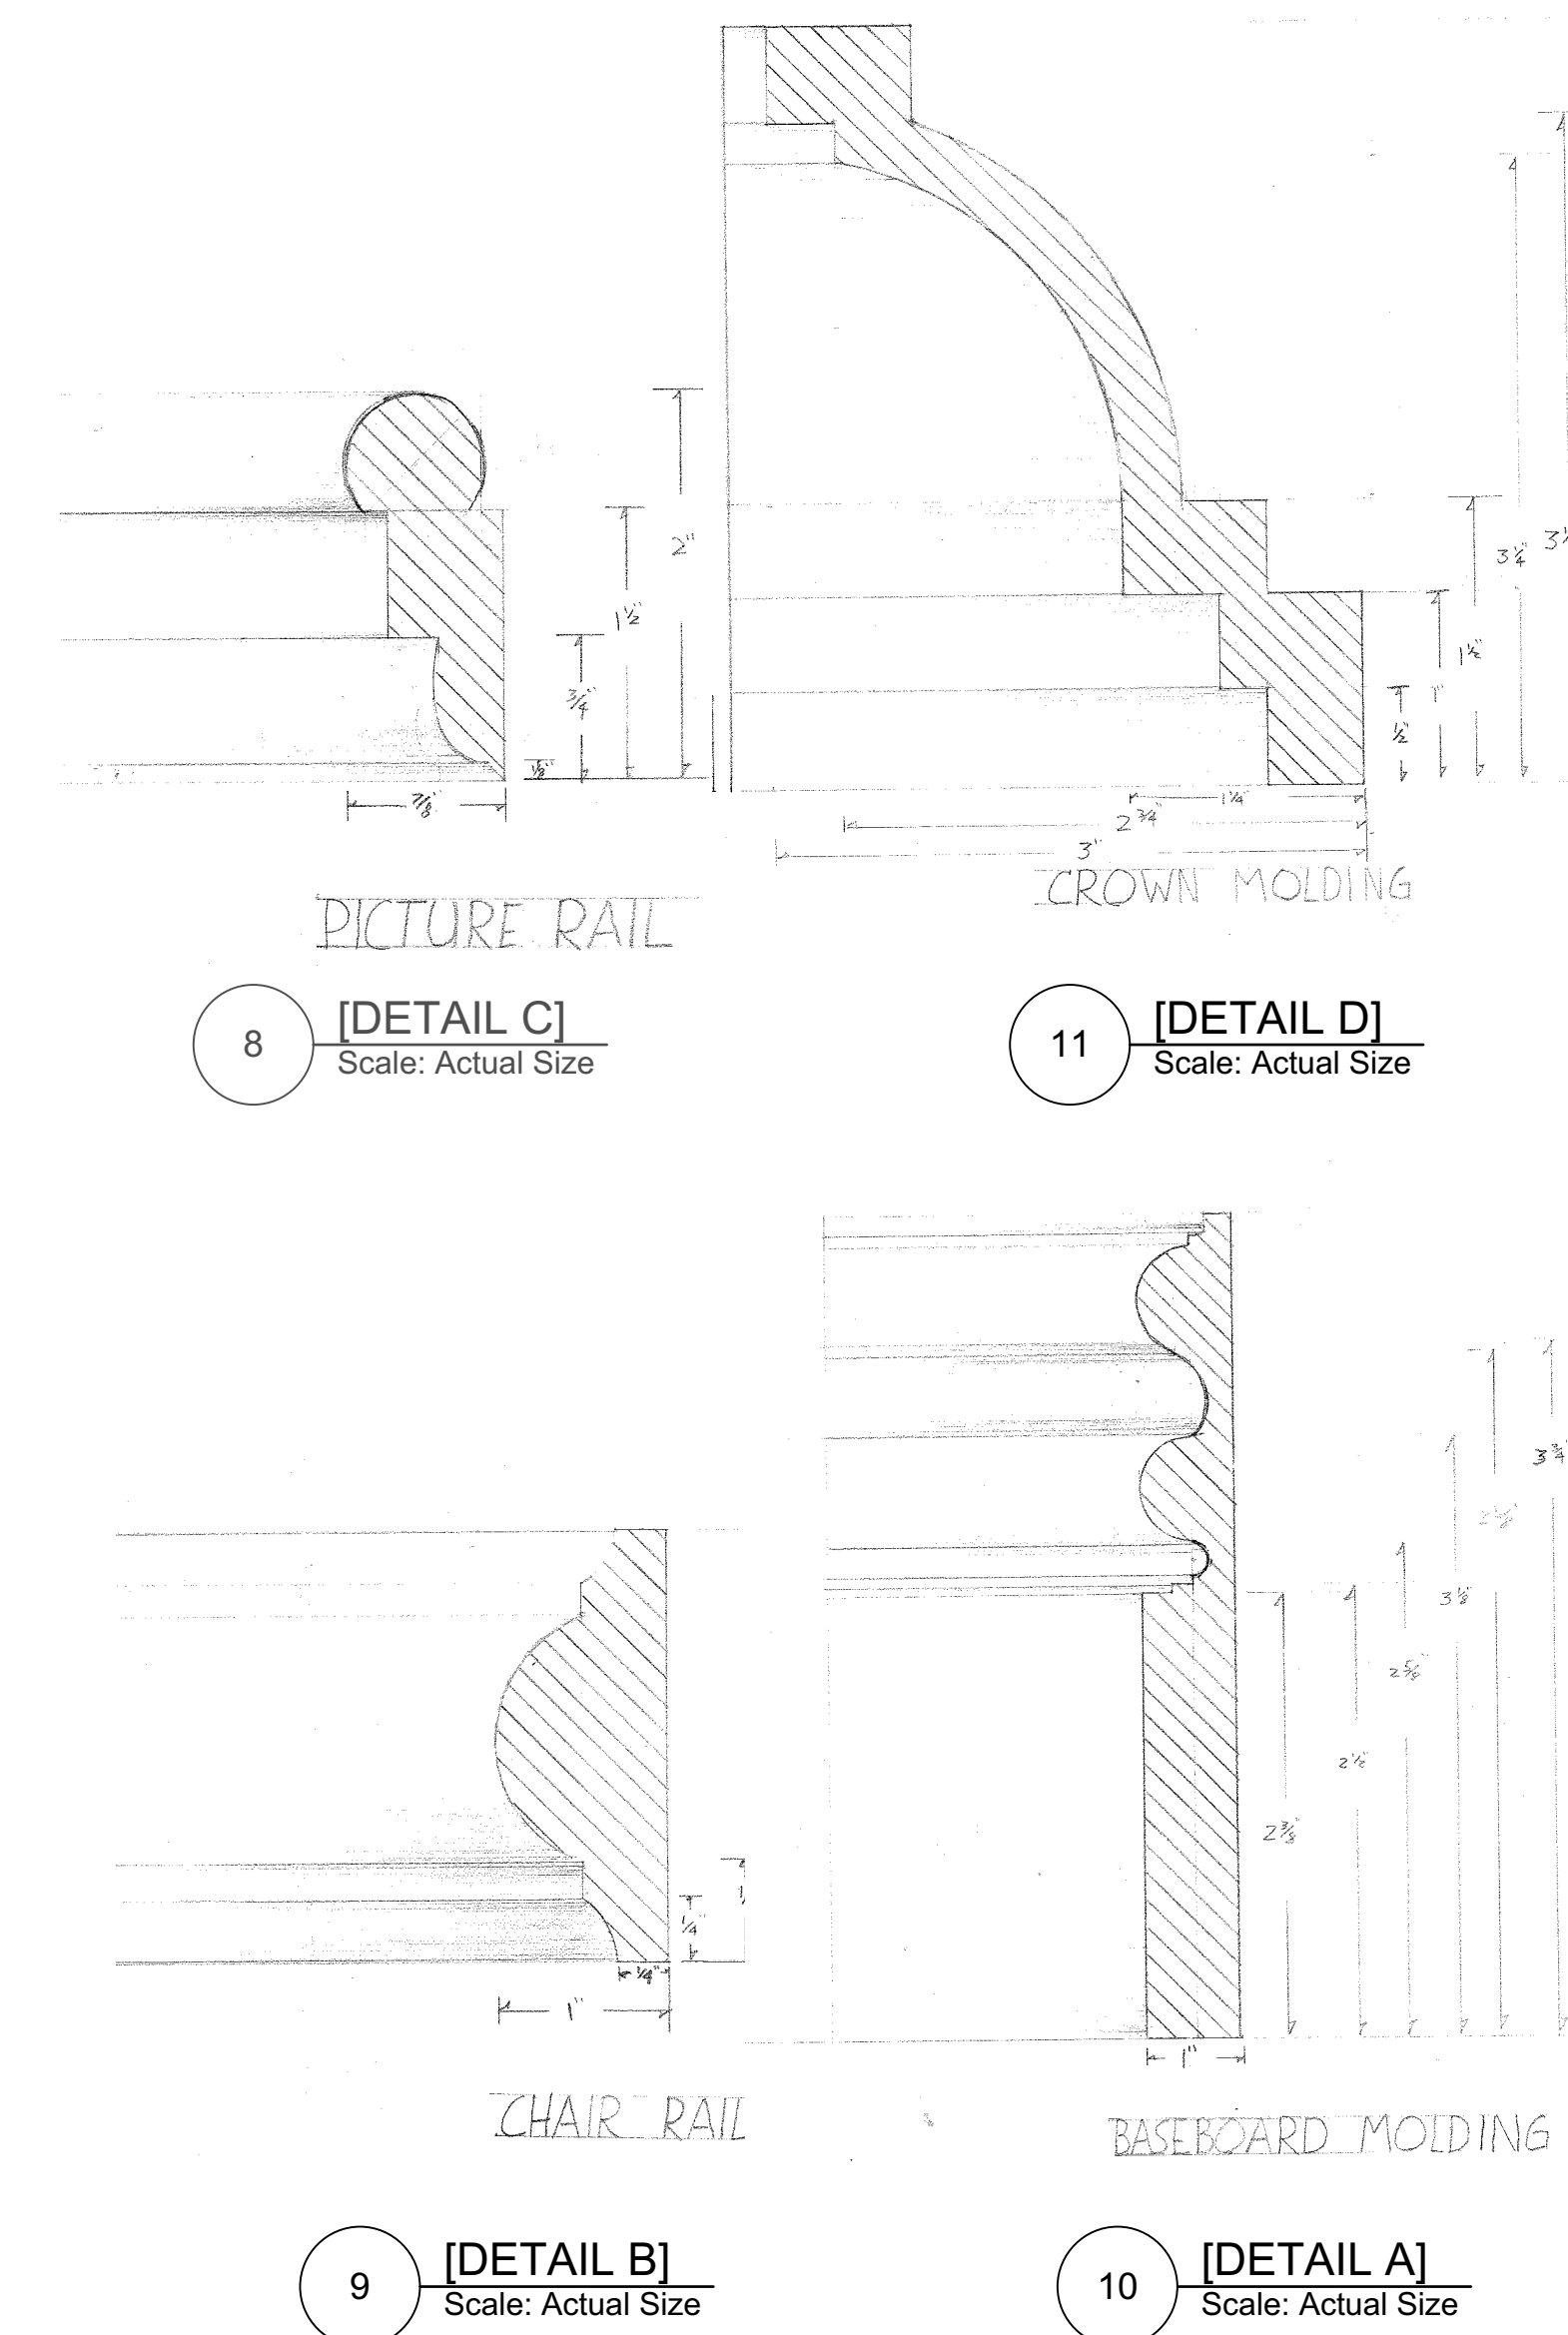L4 [LEDA ELV L4]
Scale: 1/2" = 1'-0"

WALLPAPER LINK

<https://www.wallpaperwarehouse.com/collections/wallpaper/products/rydia-blue-stripe-m1708-brewster>
-wallpaper?variant=3985596595096

RESEARCH OF THE LEDA IMAGE BELOW:
-WALLPAPER
-CEILING BEAMS
-CARPETS
-PICTURES
-KNICK KNACKS
-OTHER FURNITURE AND STYLES

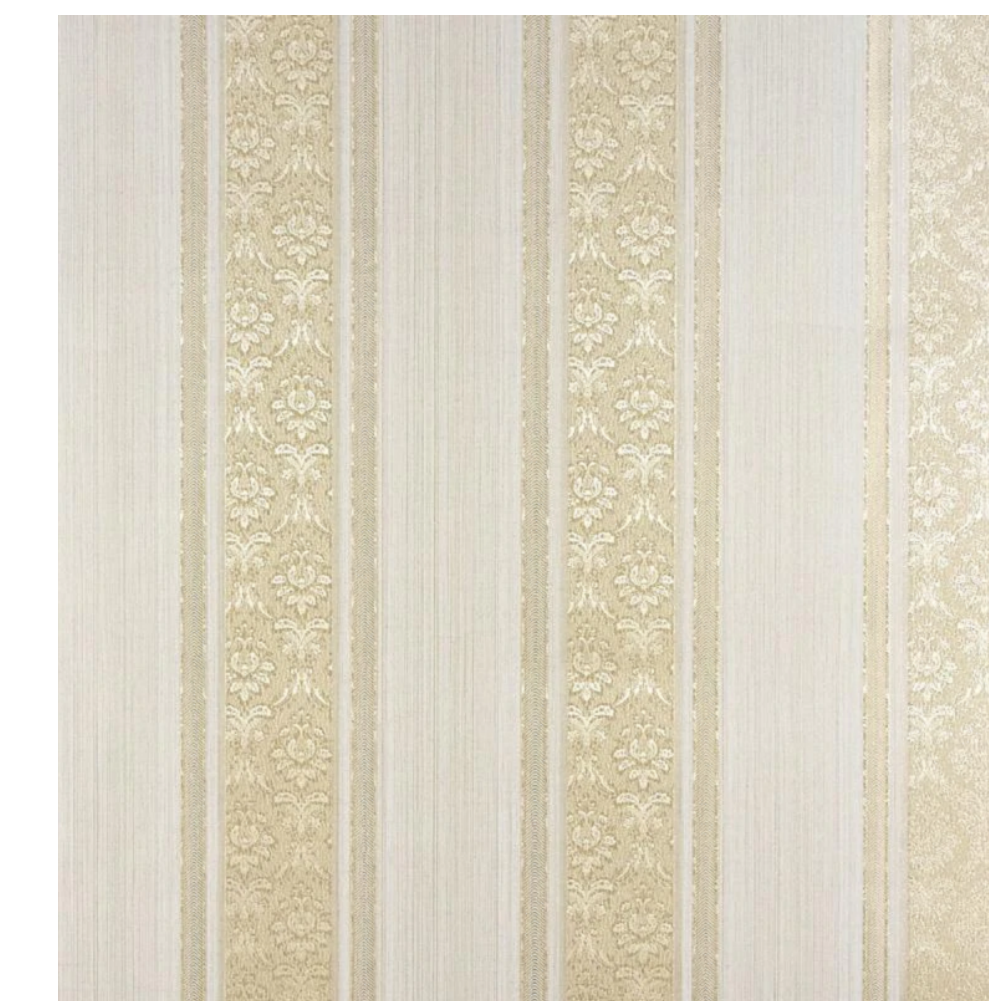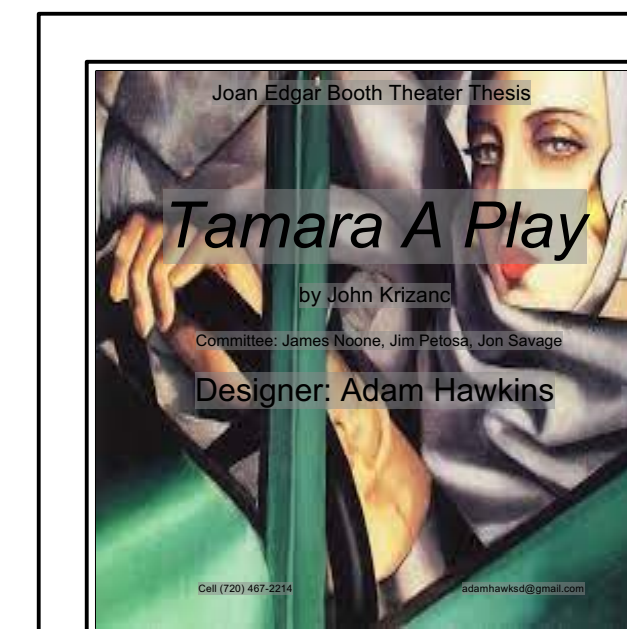1 [LEDA WALL PAPER]
Scale: 1/2" = 1'-0"

THE LEDA 1 ELEVATION

SCALE: 1/2"=1'-0"


DATE: 4/6/2022

17


of 30

A


A

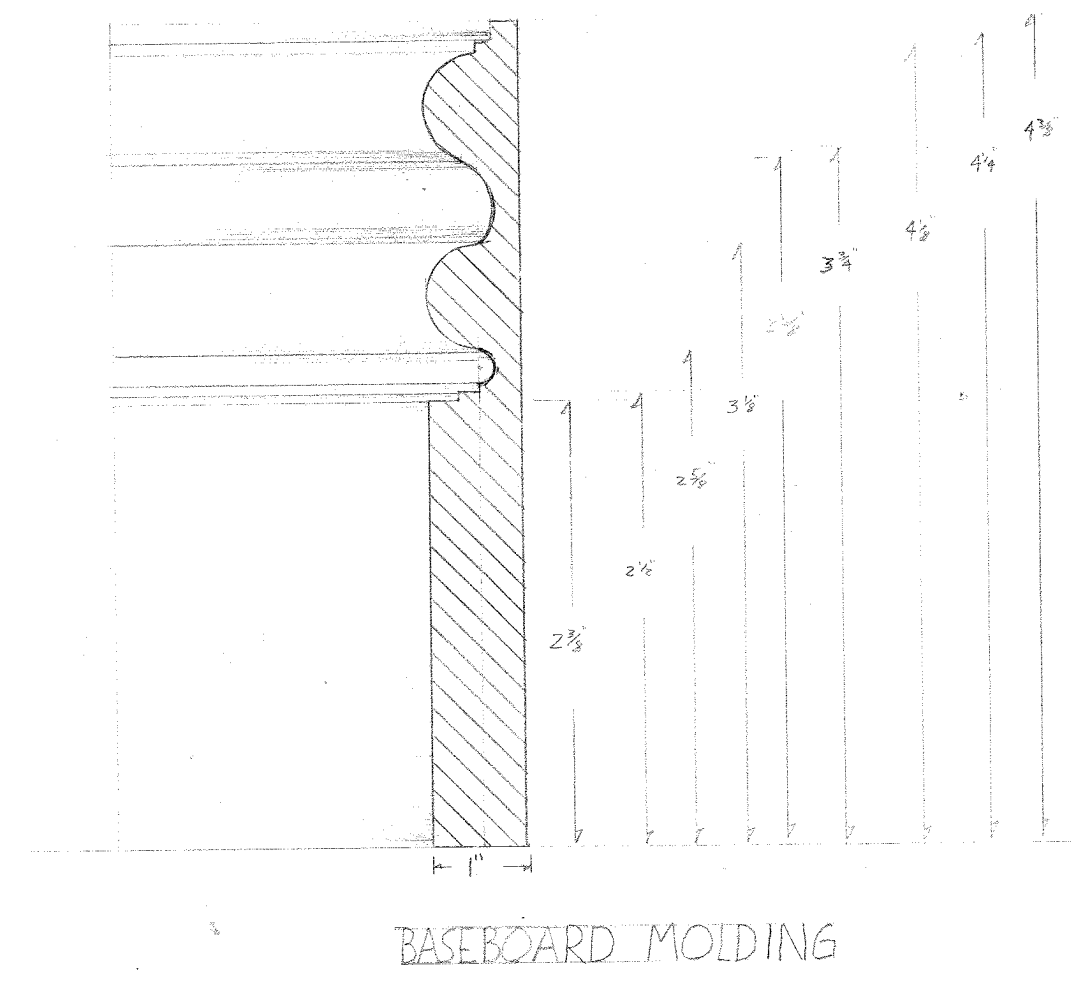


10 [DETAIL A]
Scale: Actual Size

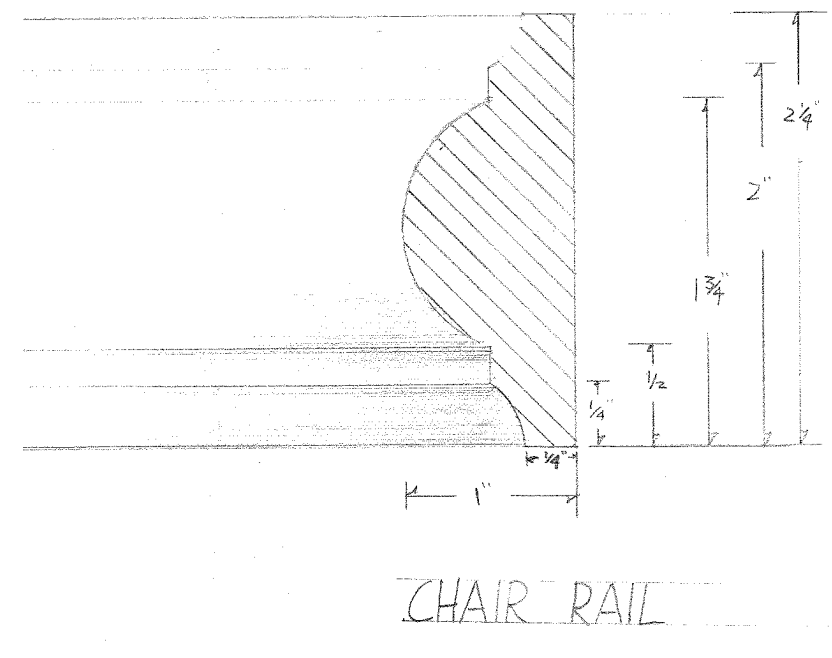

9 [DETAIL B]
Scale: Actual Size

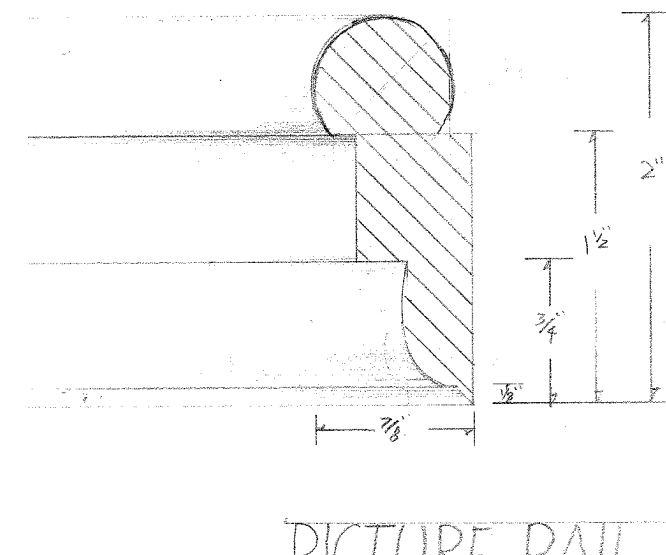



8 [DETAIL C]
Scale: Actual Size

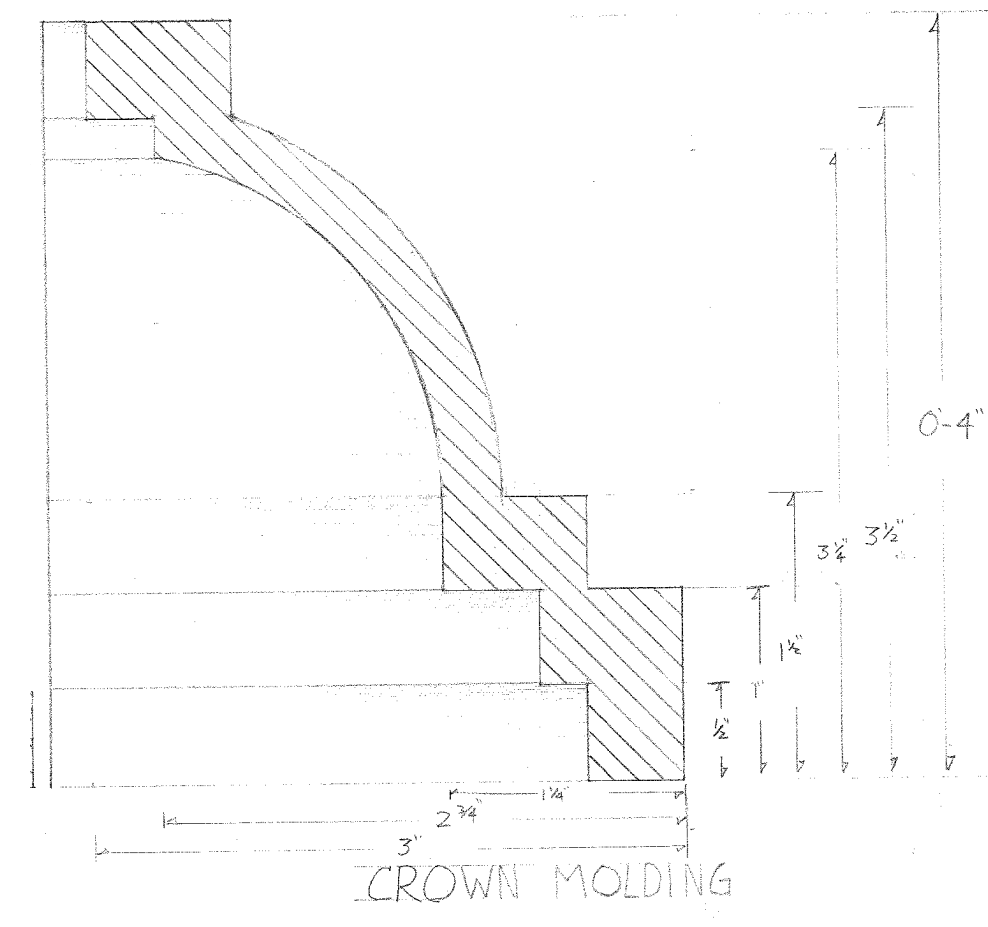




11 [DETAIL D]
Scale: Actual Size





1 [LEDA WALL PAPER]
Scale: 1/2" = 1'-0"

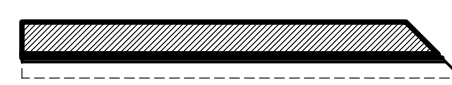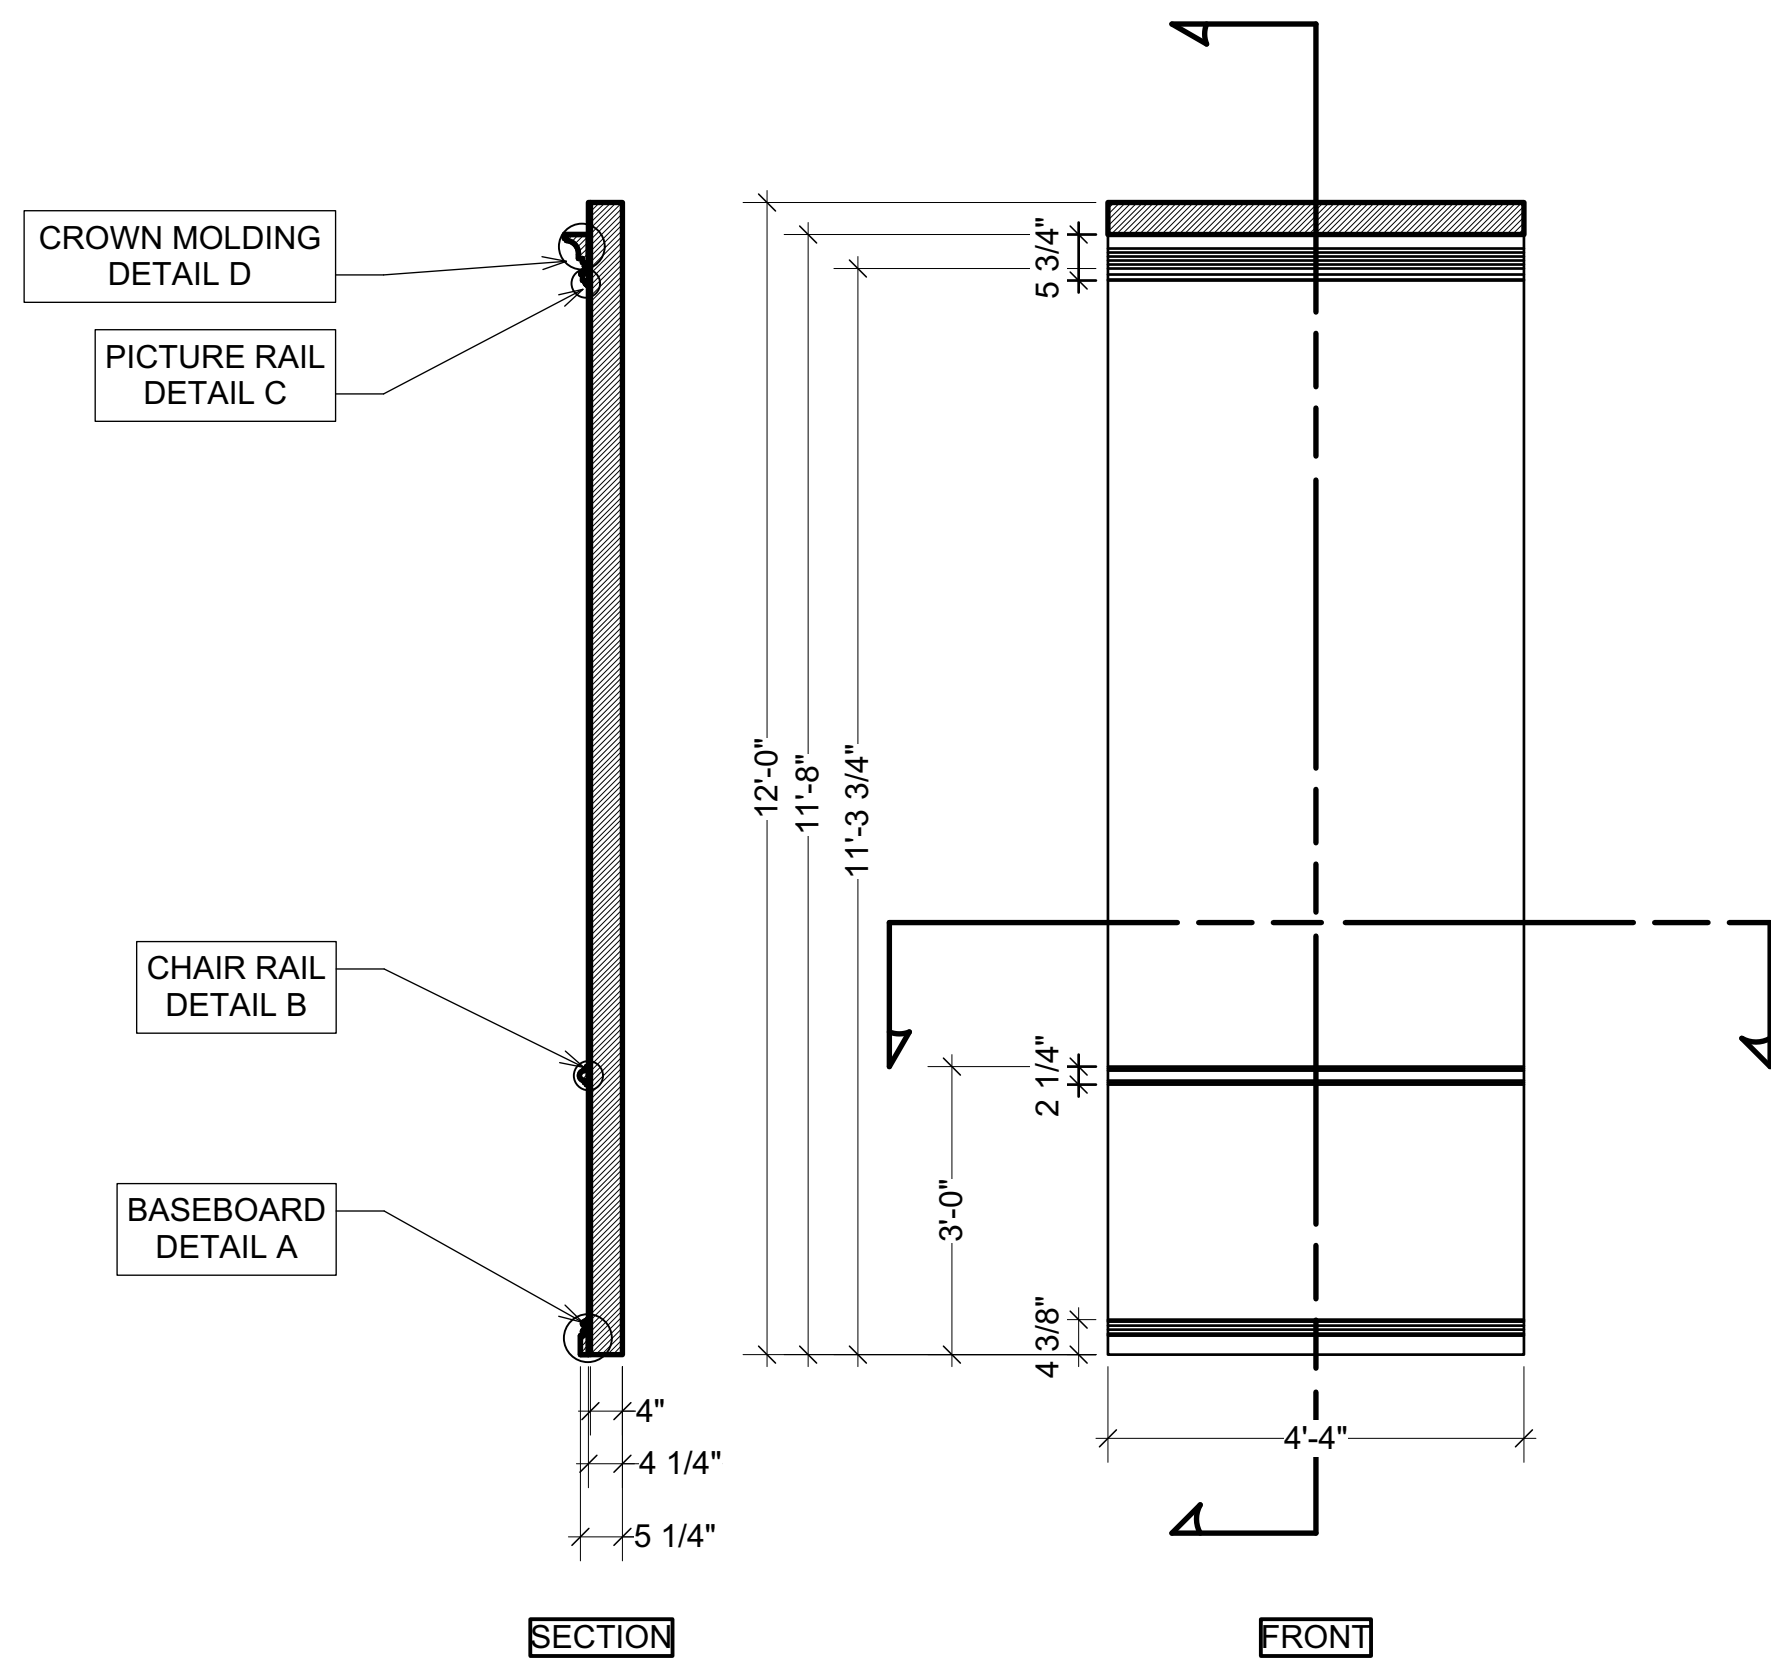

L5 [LEDA ELV 5]
Scale: 1/2" = 1'-0"

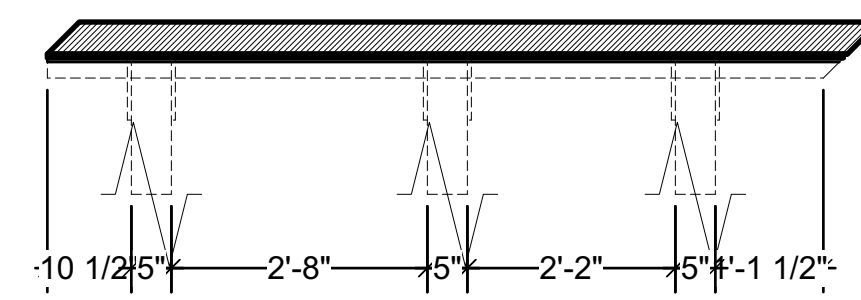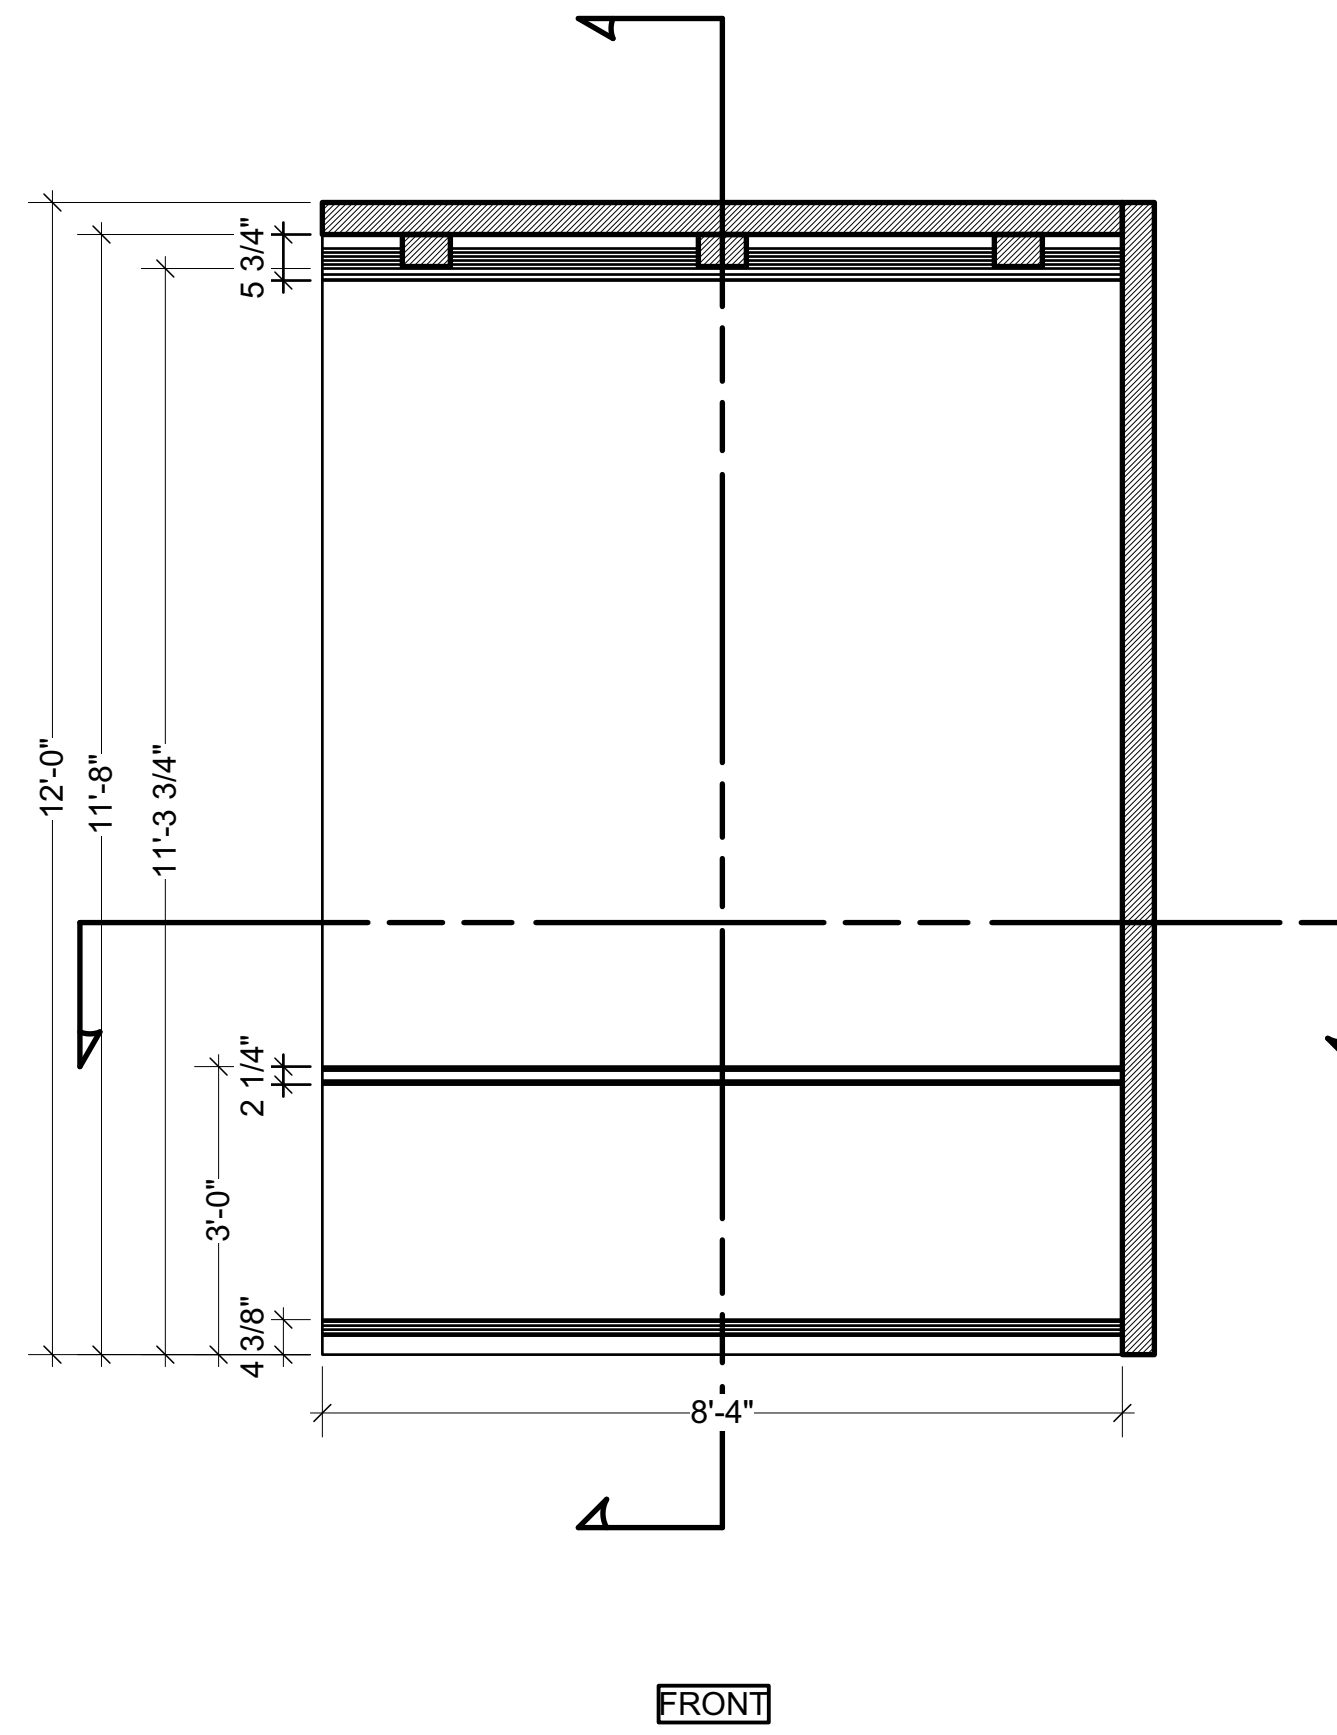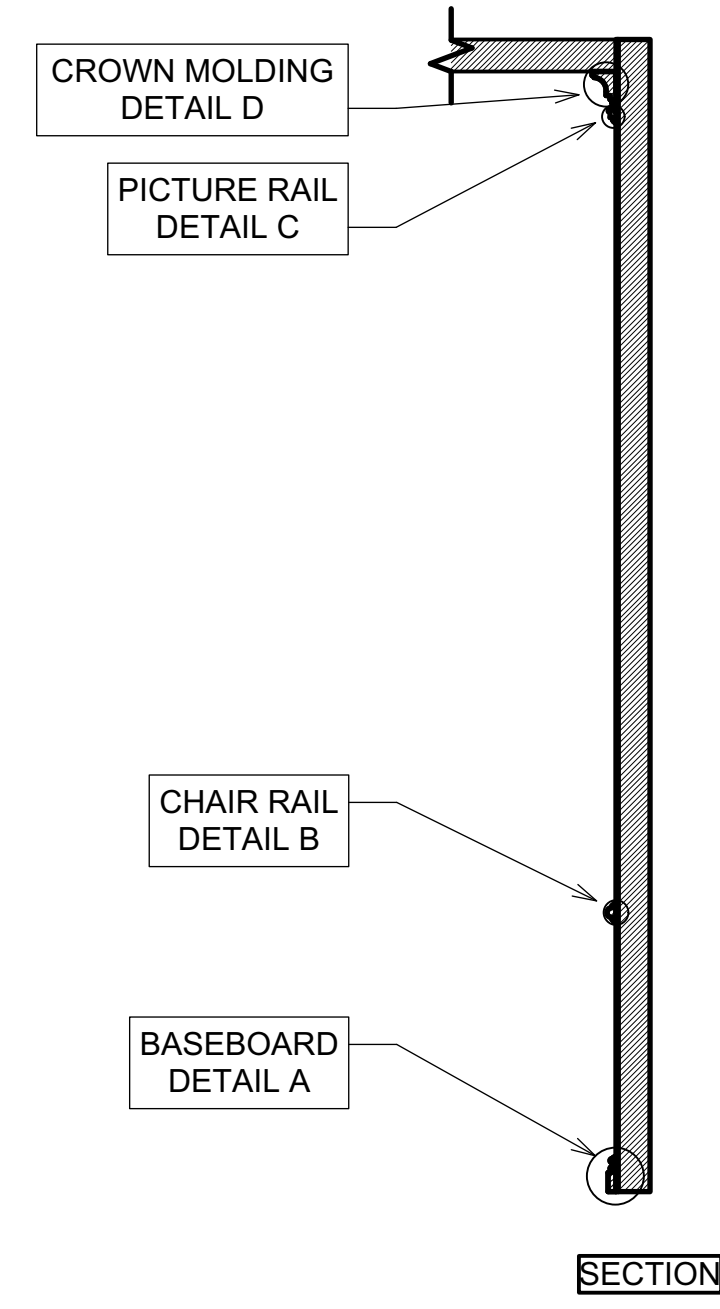


L6 [LEDA ELV 6]
Scale: 1/2" = 1'-0"

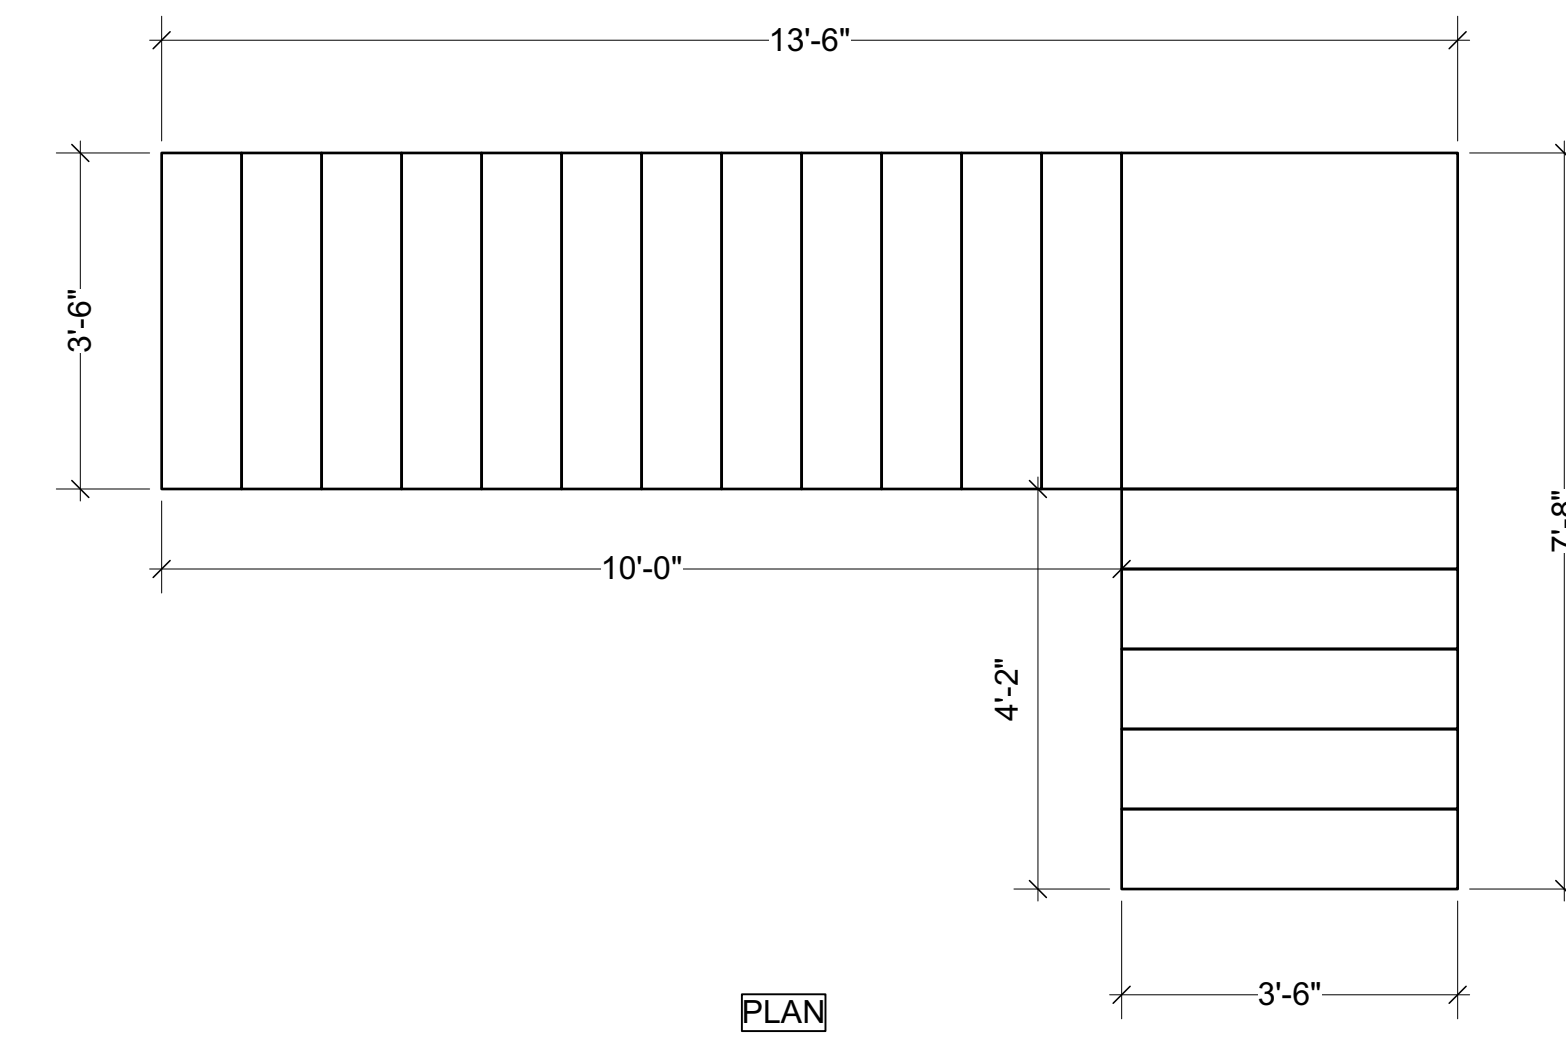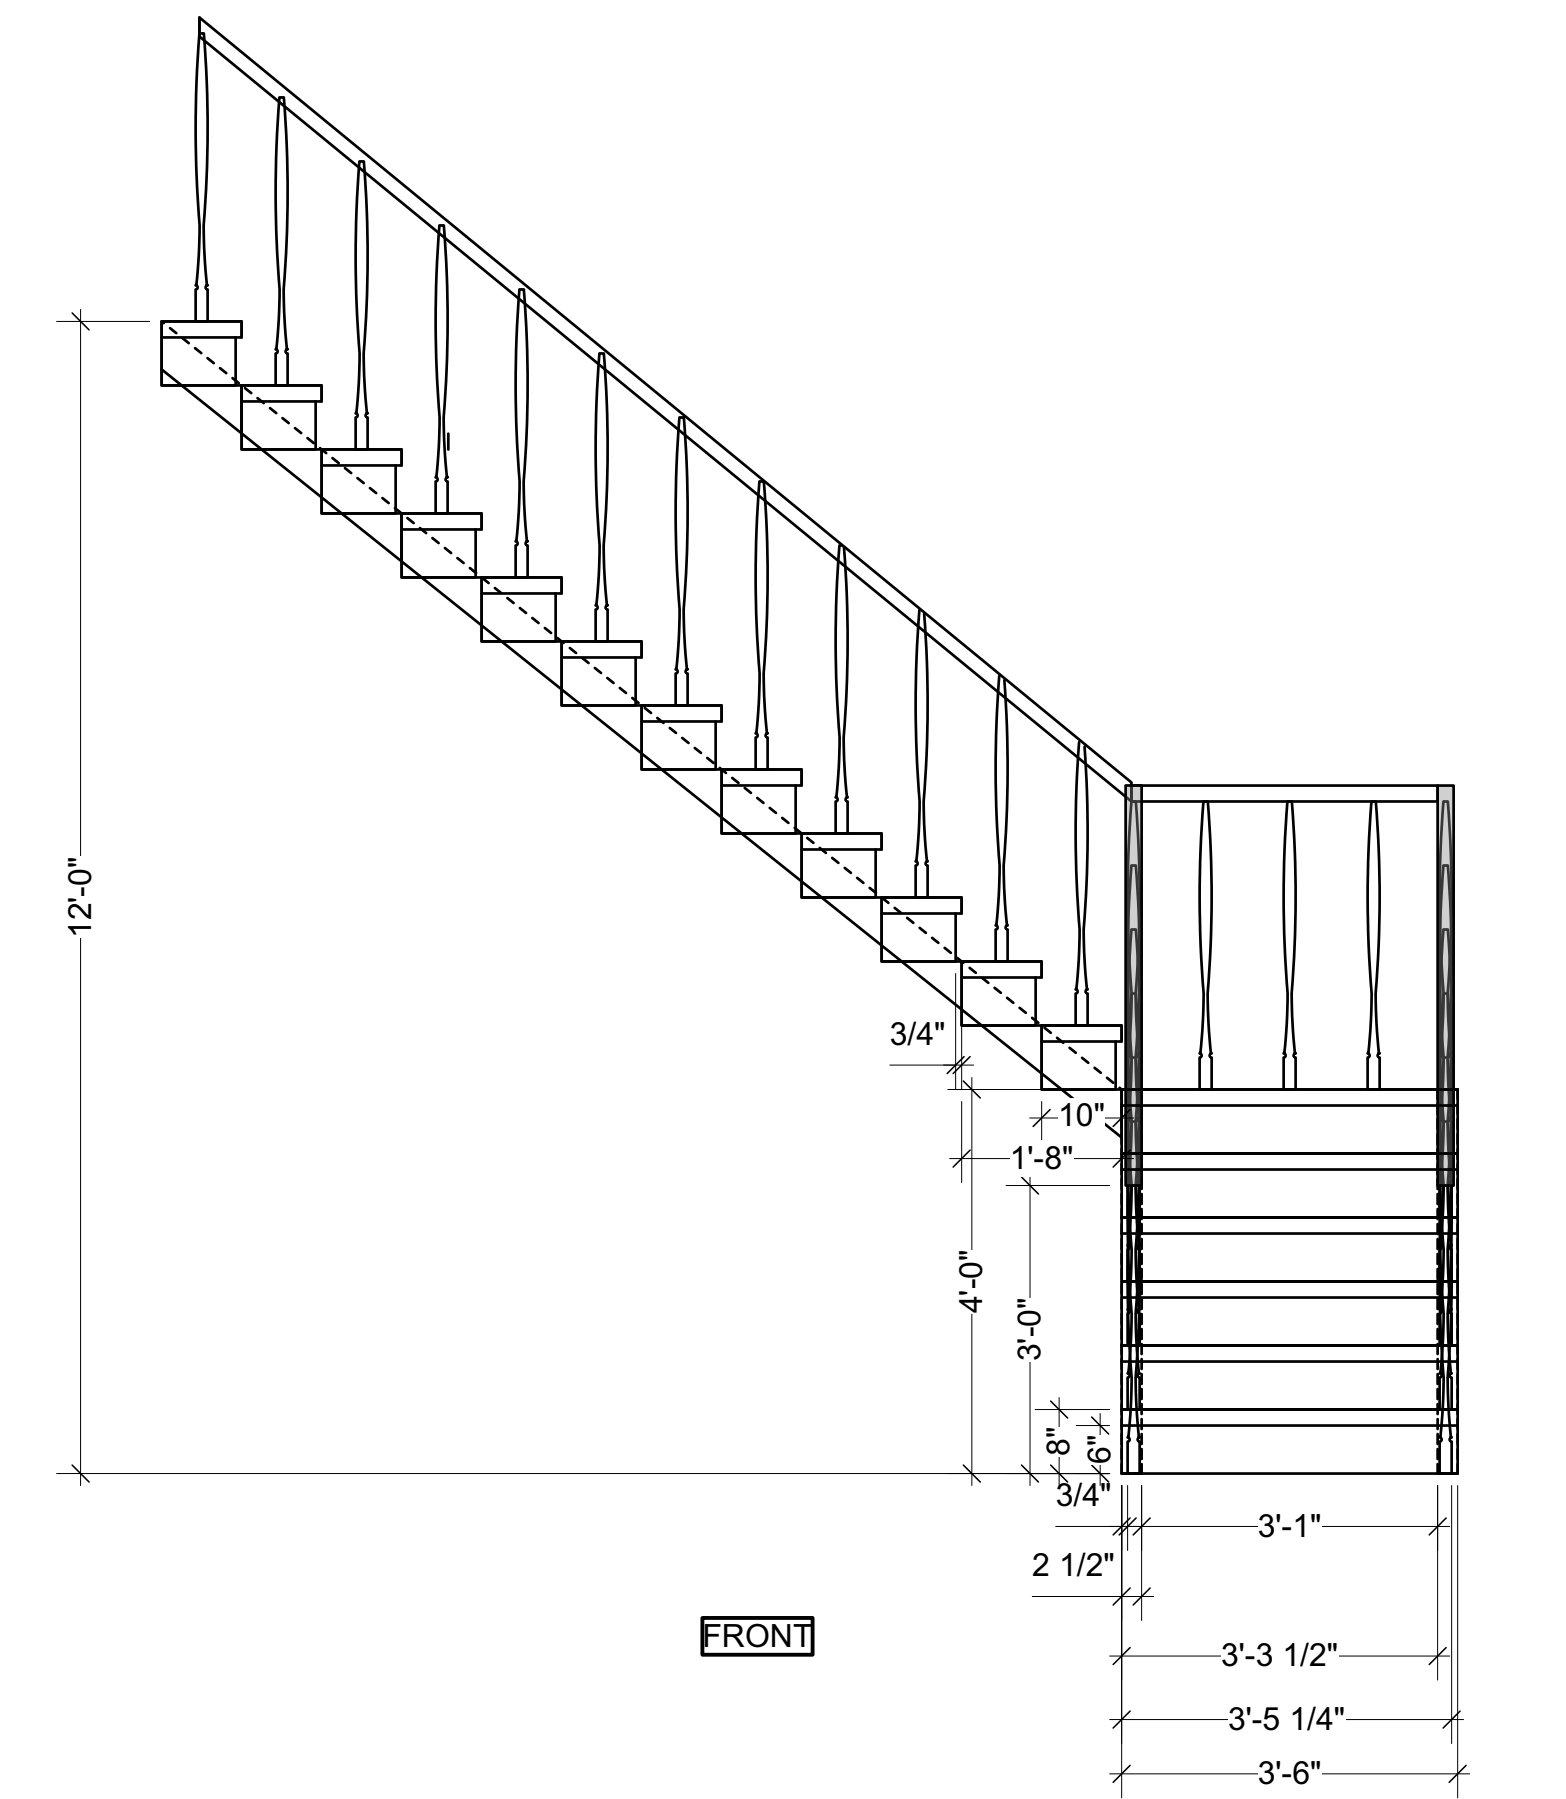



LS [LEDA STAIRCASE]
Scale: 1/2" = 1'-0"

B


B

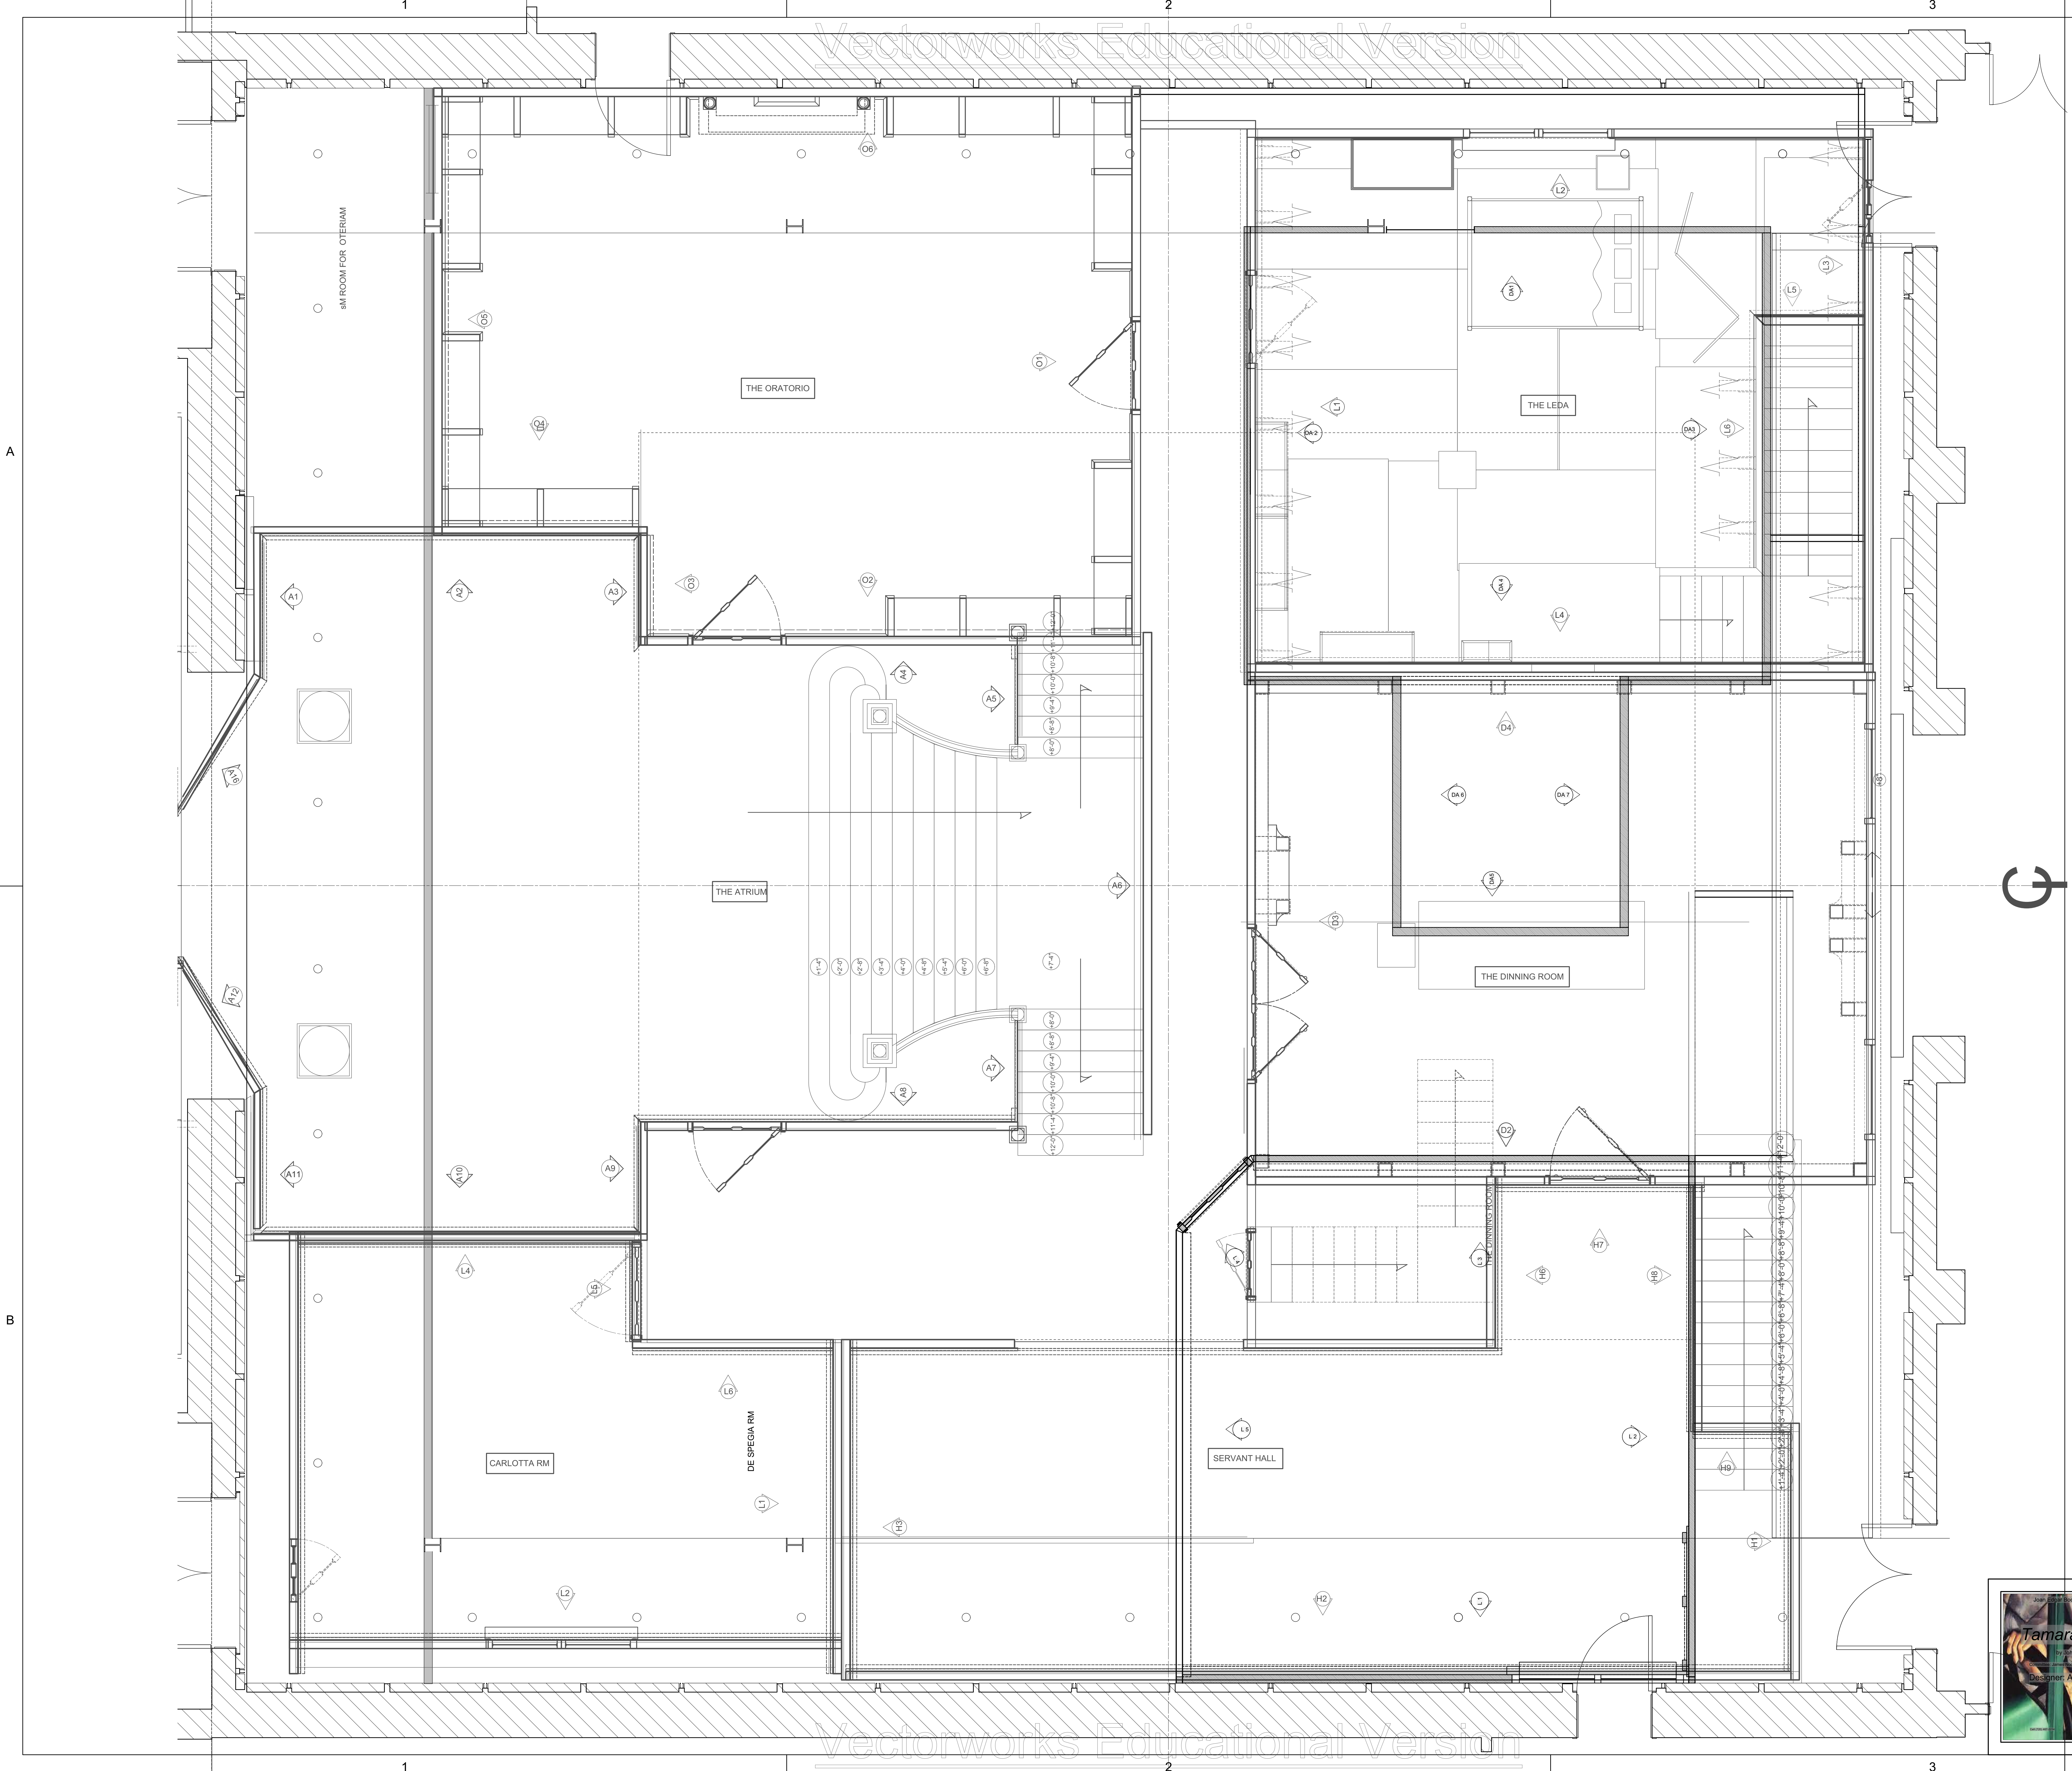


1
2ND GFI
Scale: 1/2" = 1'-0"

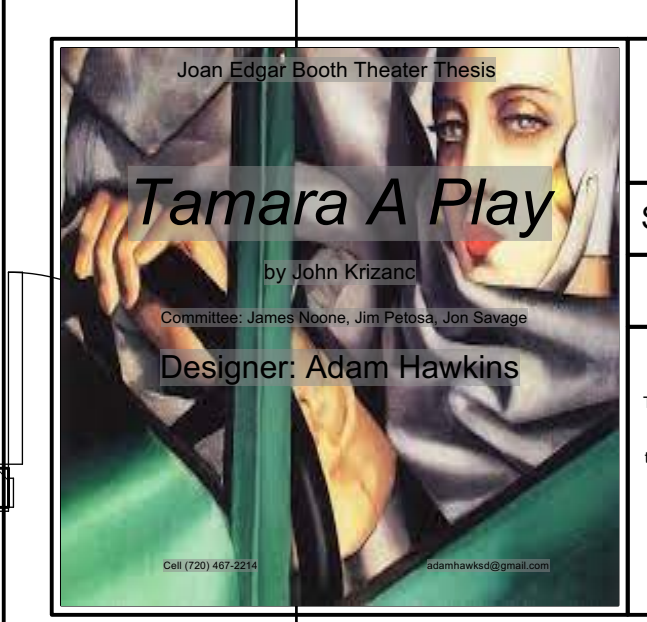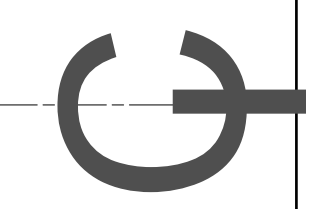


2ND FLOOR GROUND PLAN
SCALE: 1/2"=1'-0"
DATE: 4/6/2022
Plate
19
of 30

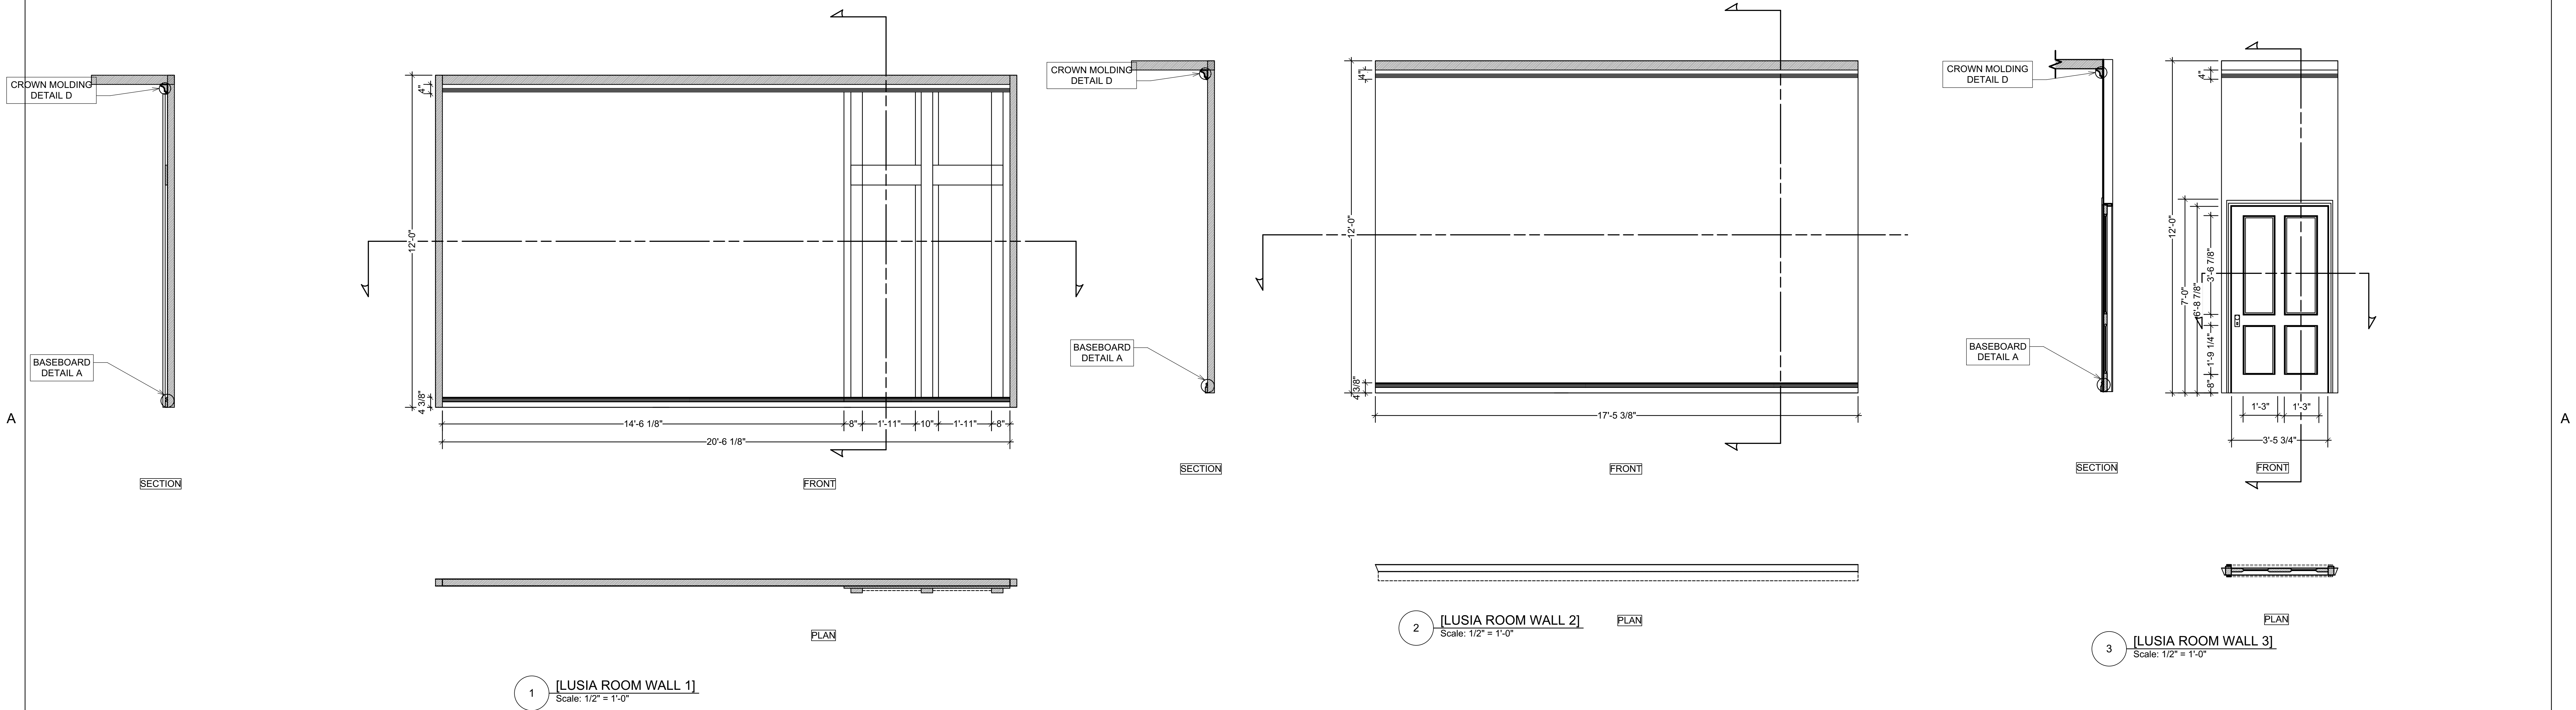


RESEARCH

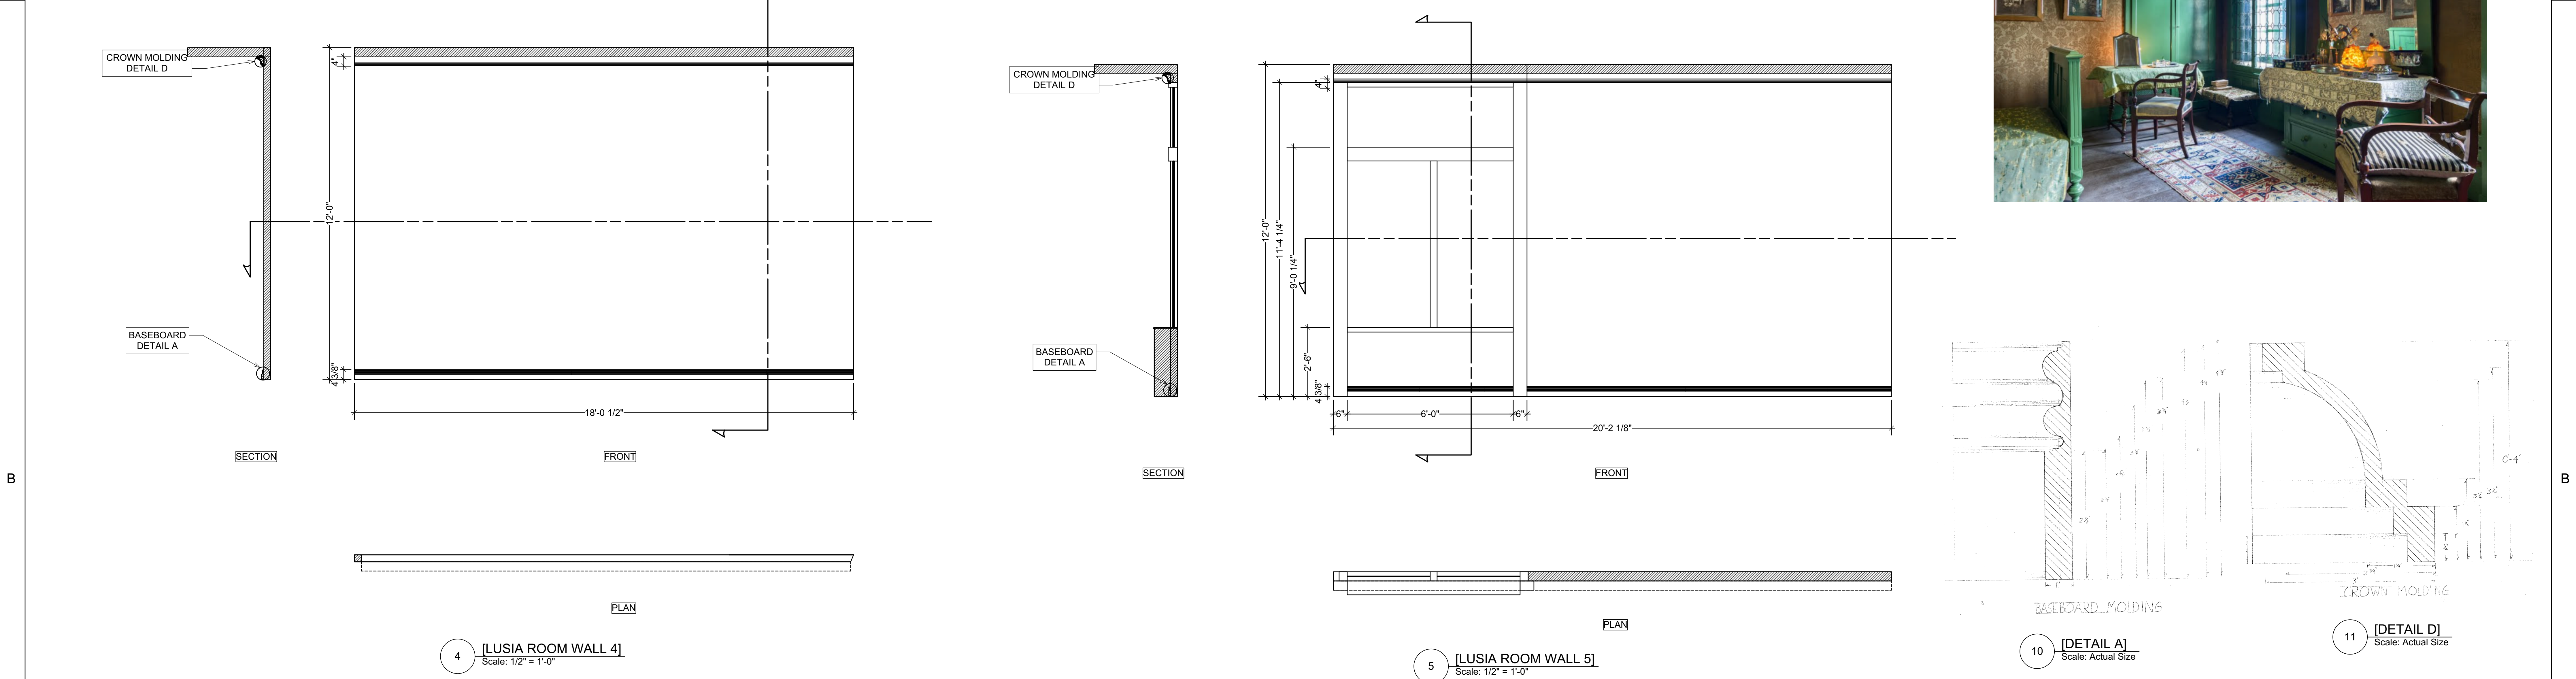


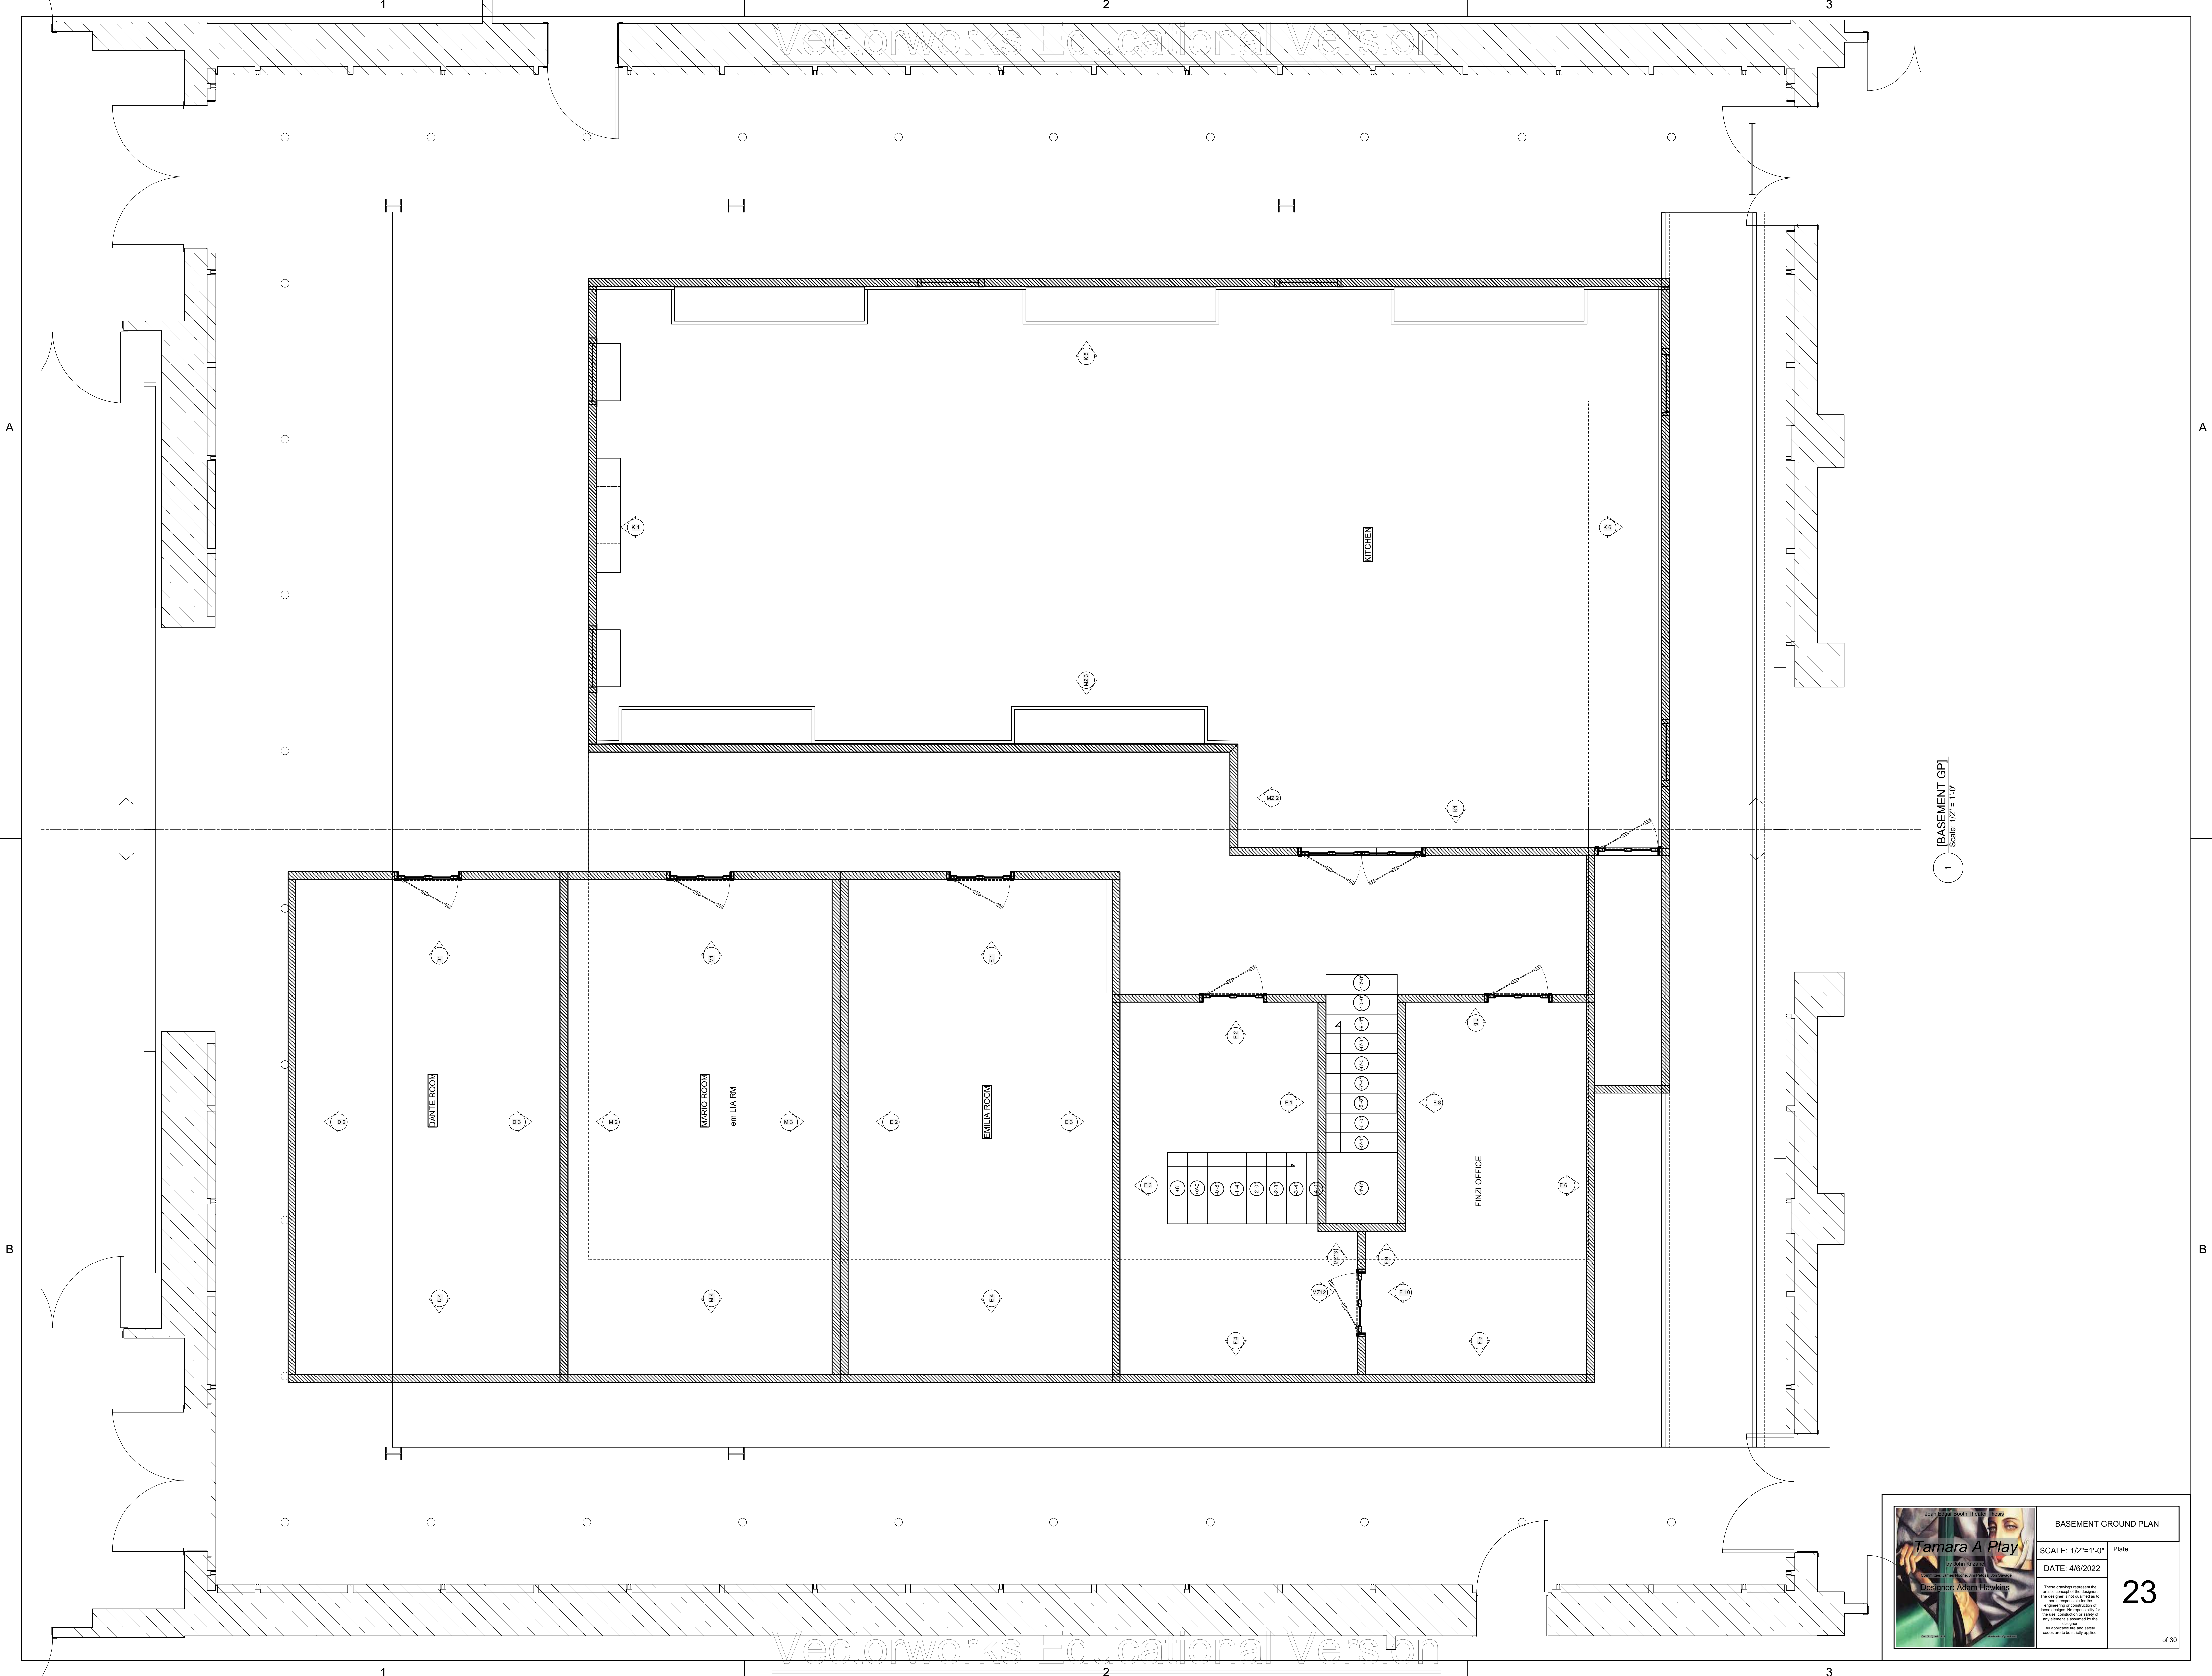


A

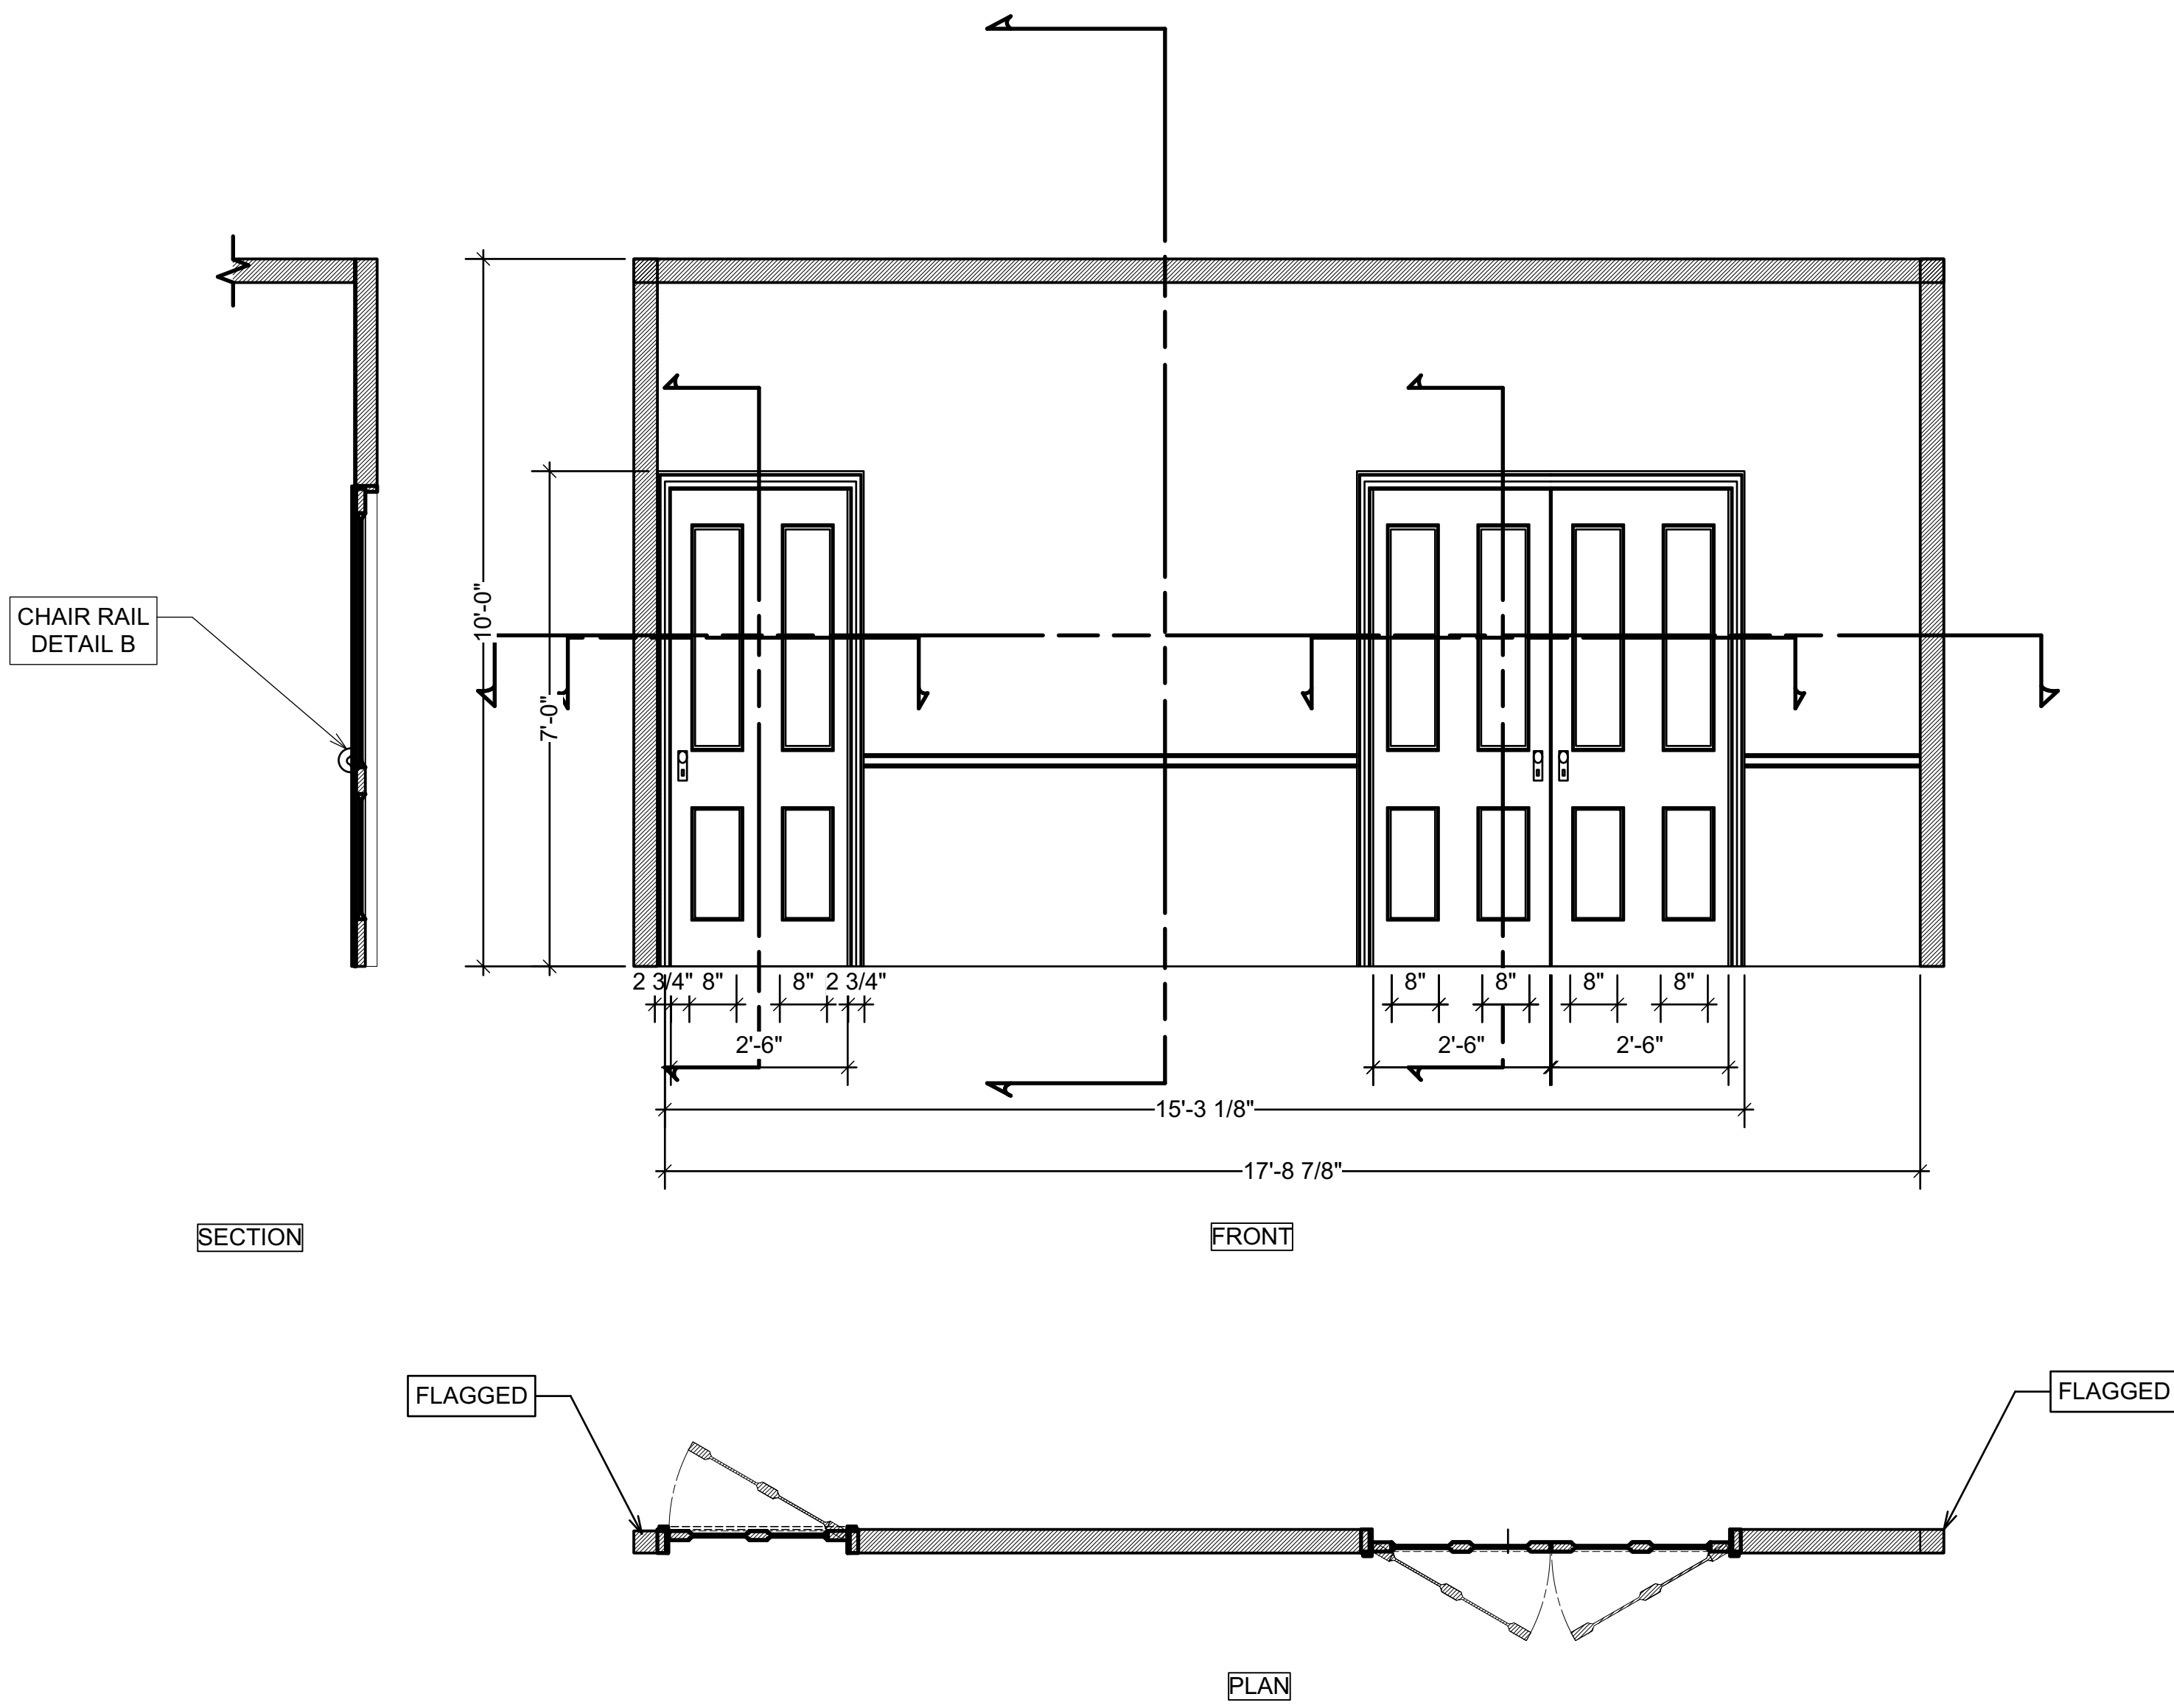

1 [KITCHEN WALL 1]
Scale: 1/2\"/>

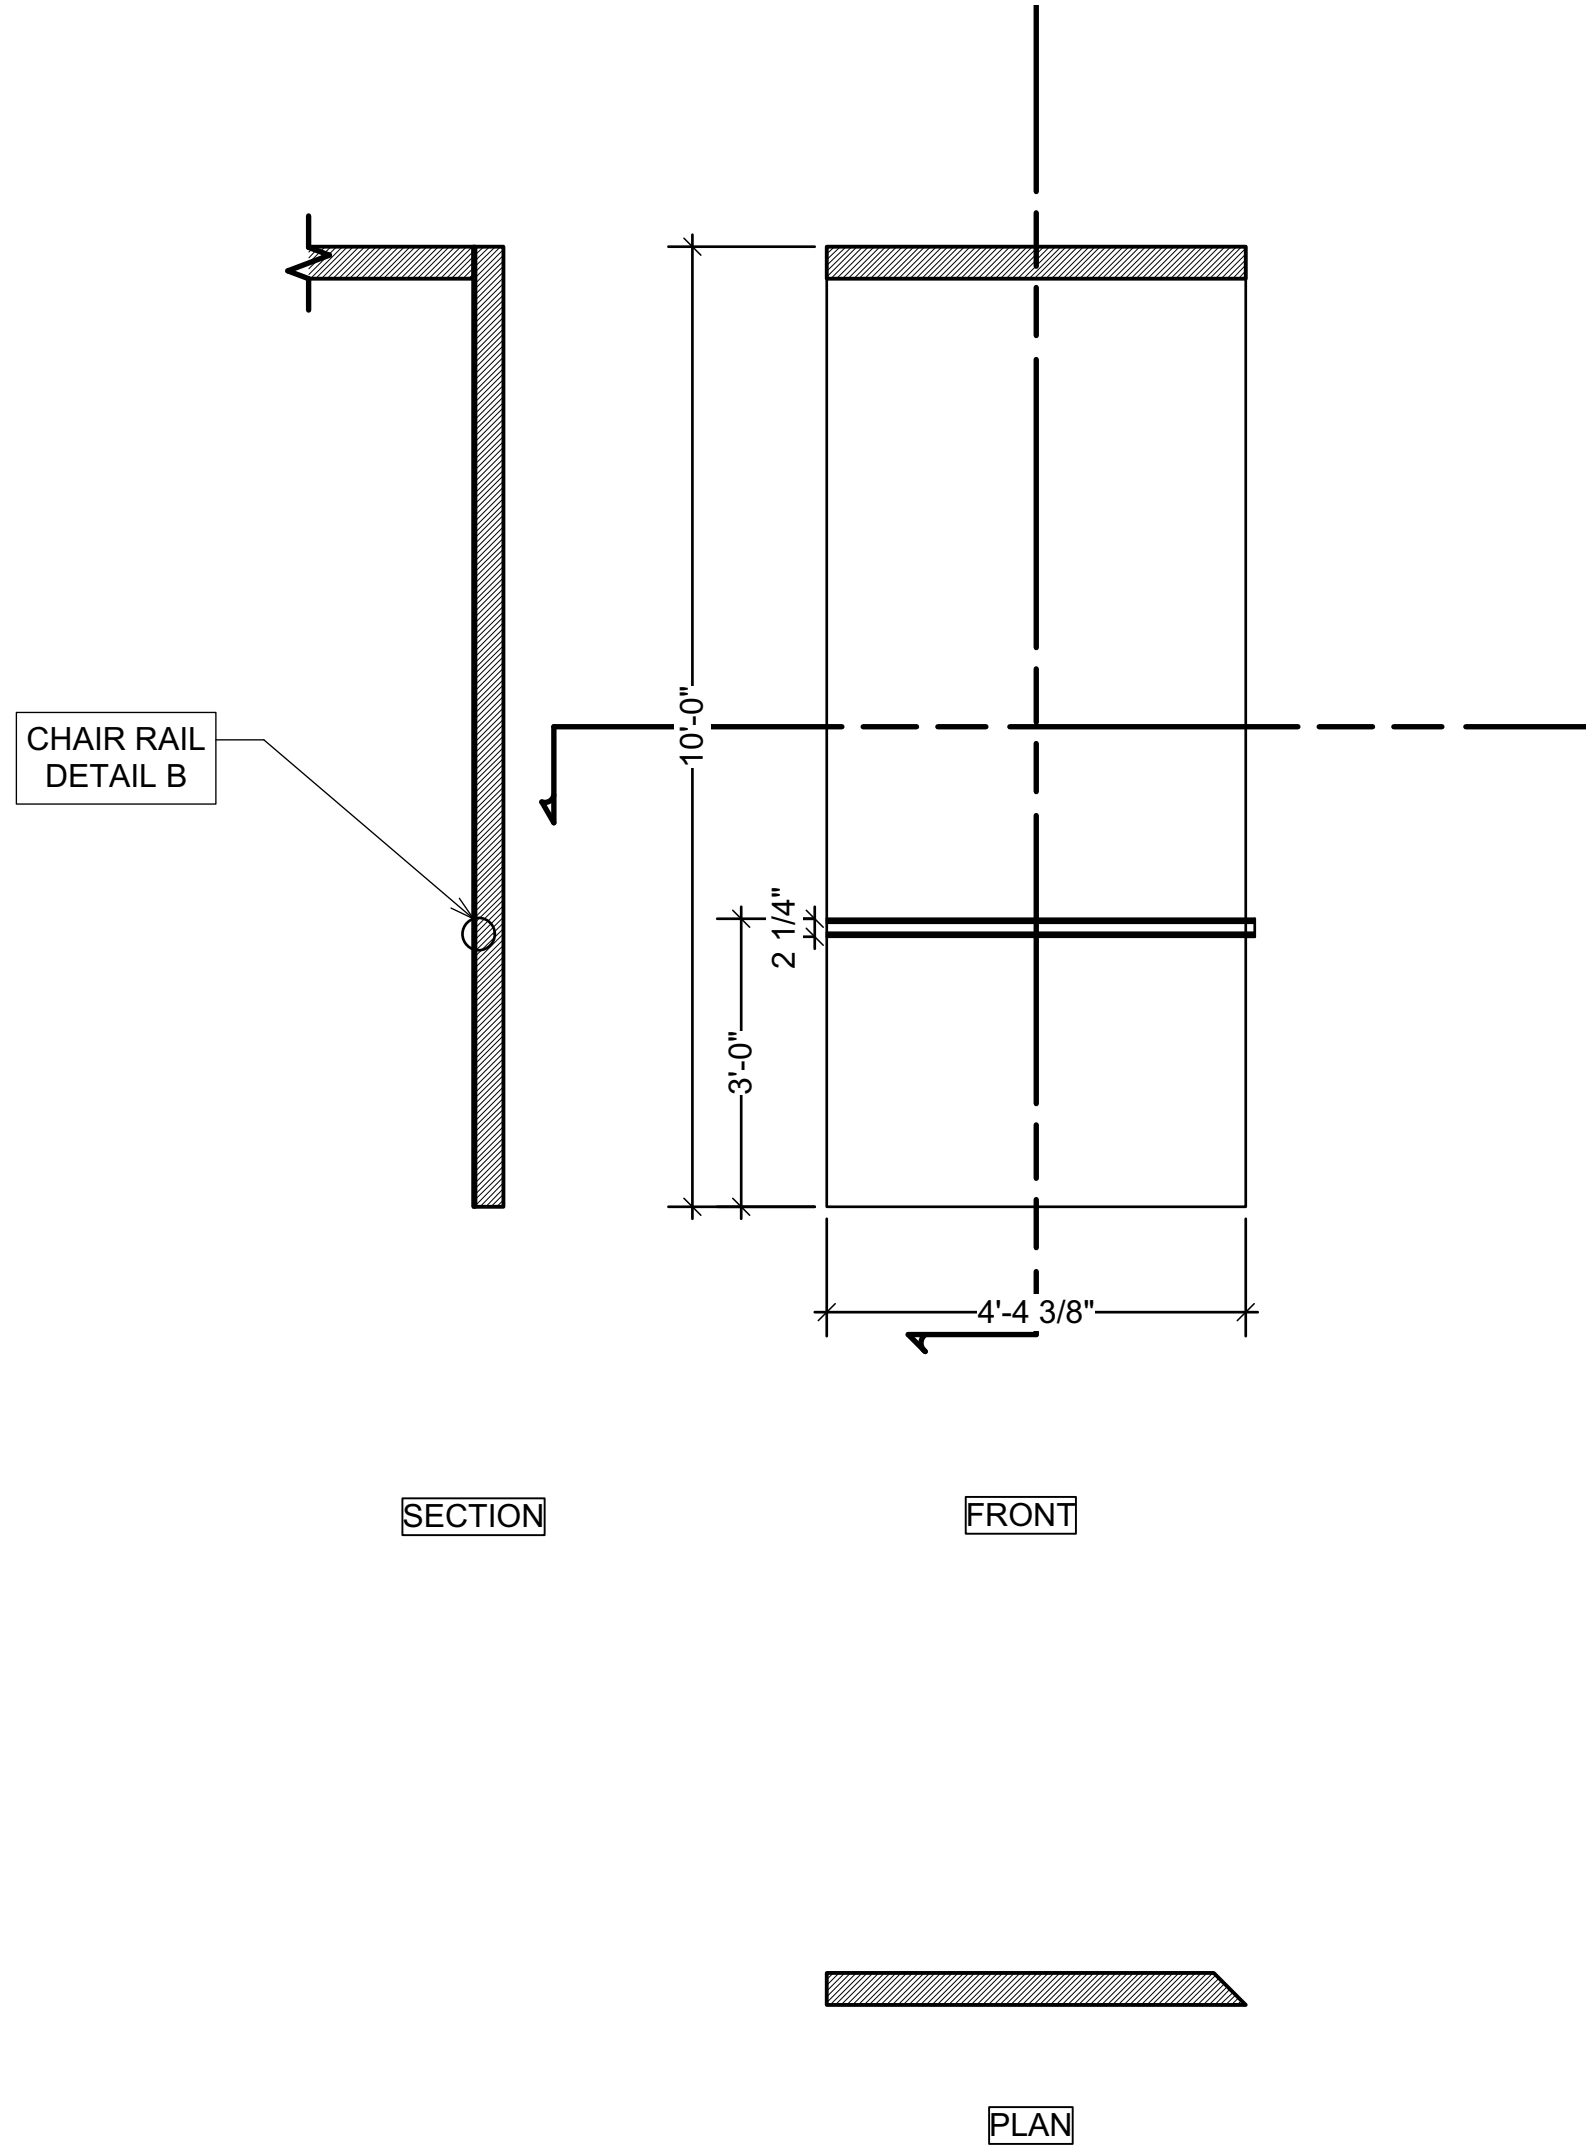


2 [KITCHEN WALL 2]
Scale: 1/2\"/>

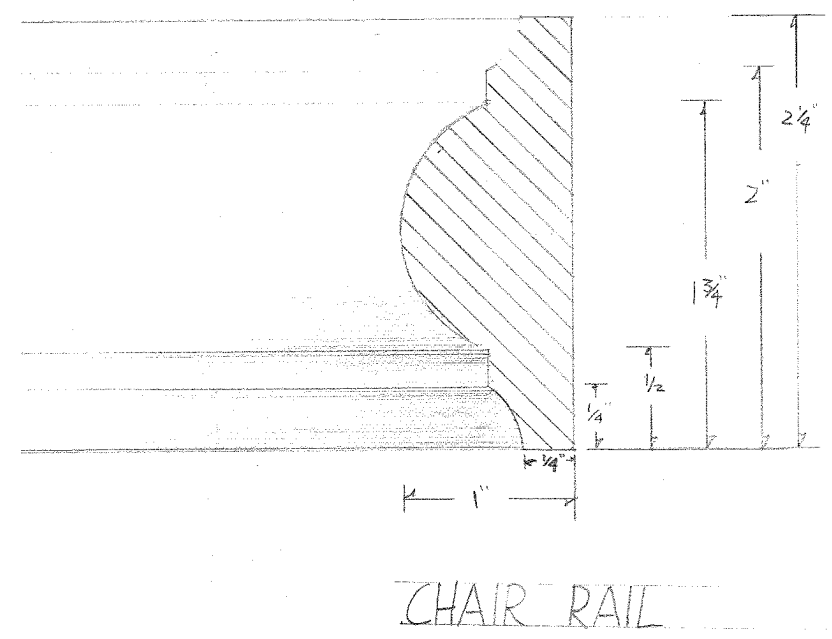


9 [DETAIL B]
Scale: Actual Size

B

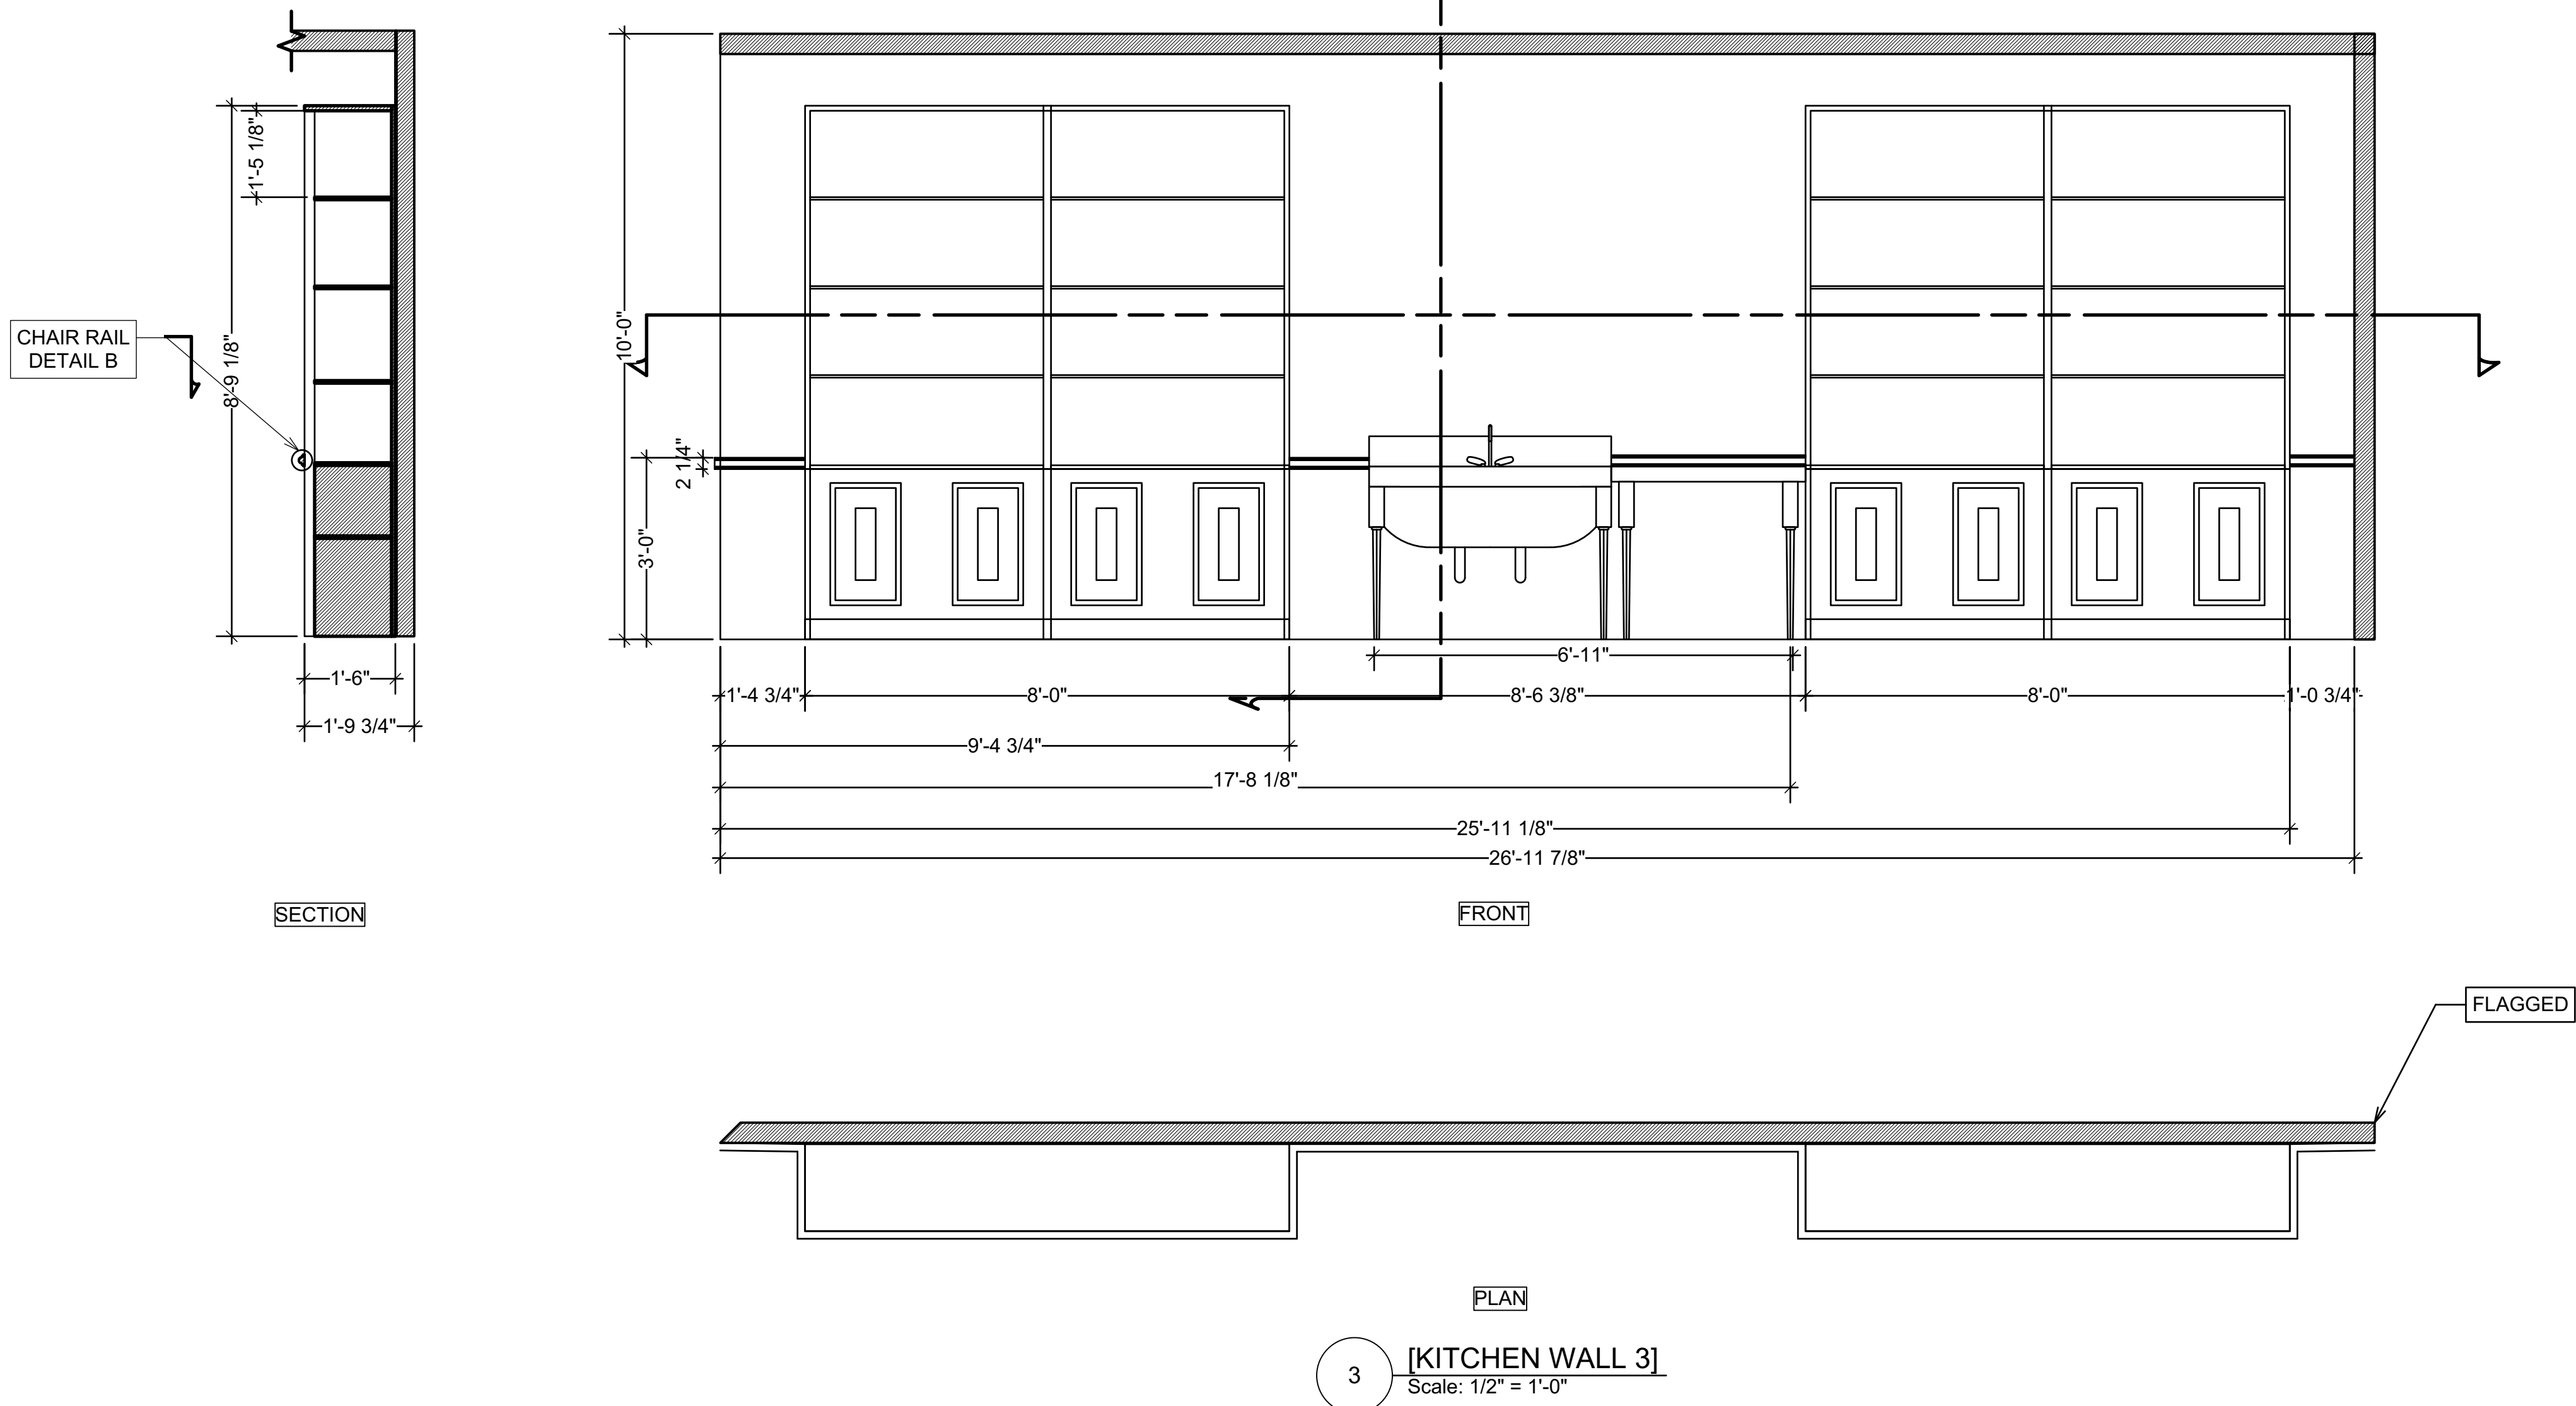

3 [KITCHEN WALL 3]
Scale: 1/2\"/>

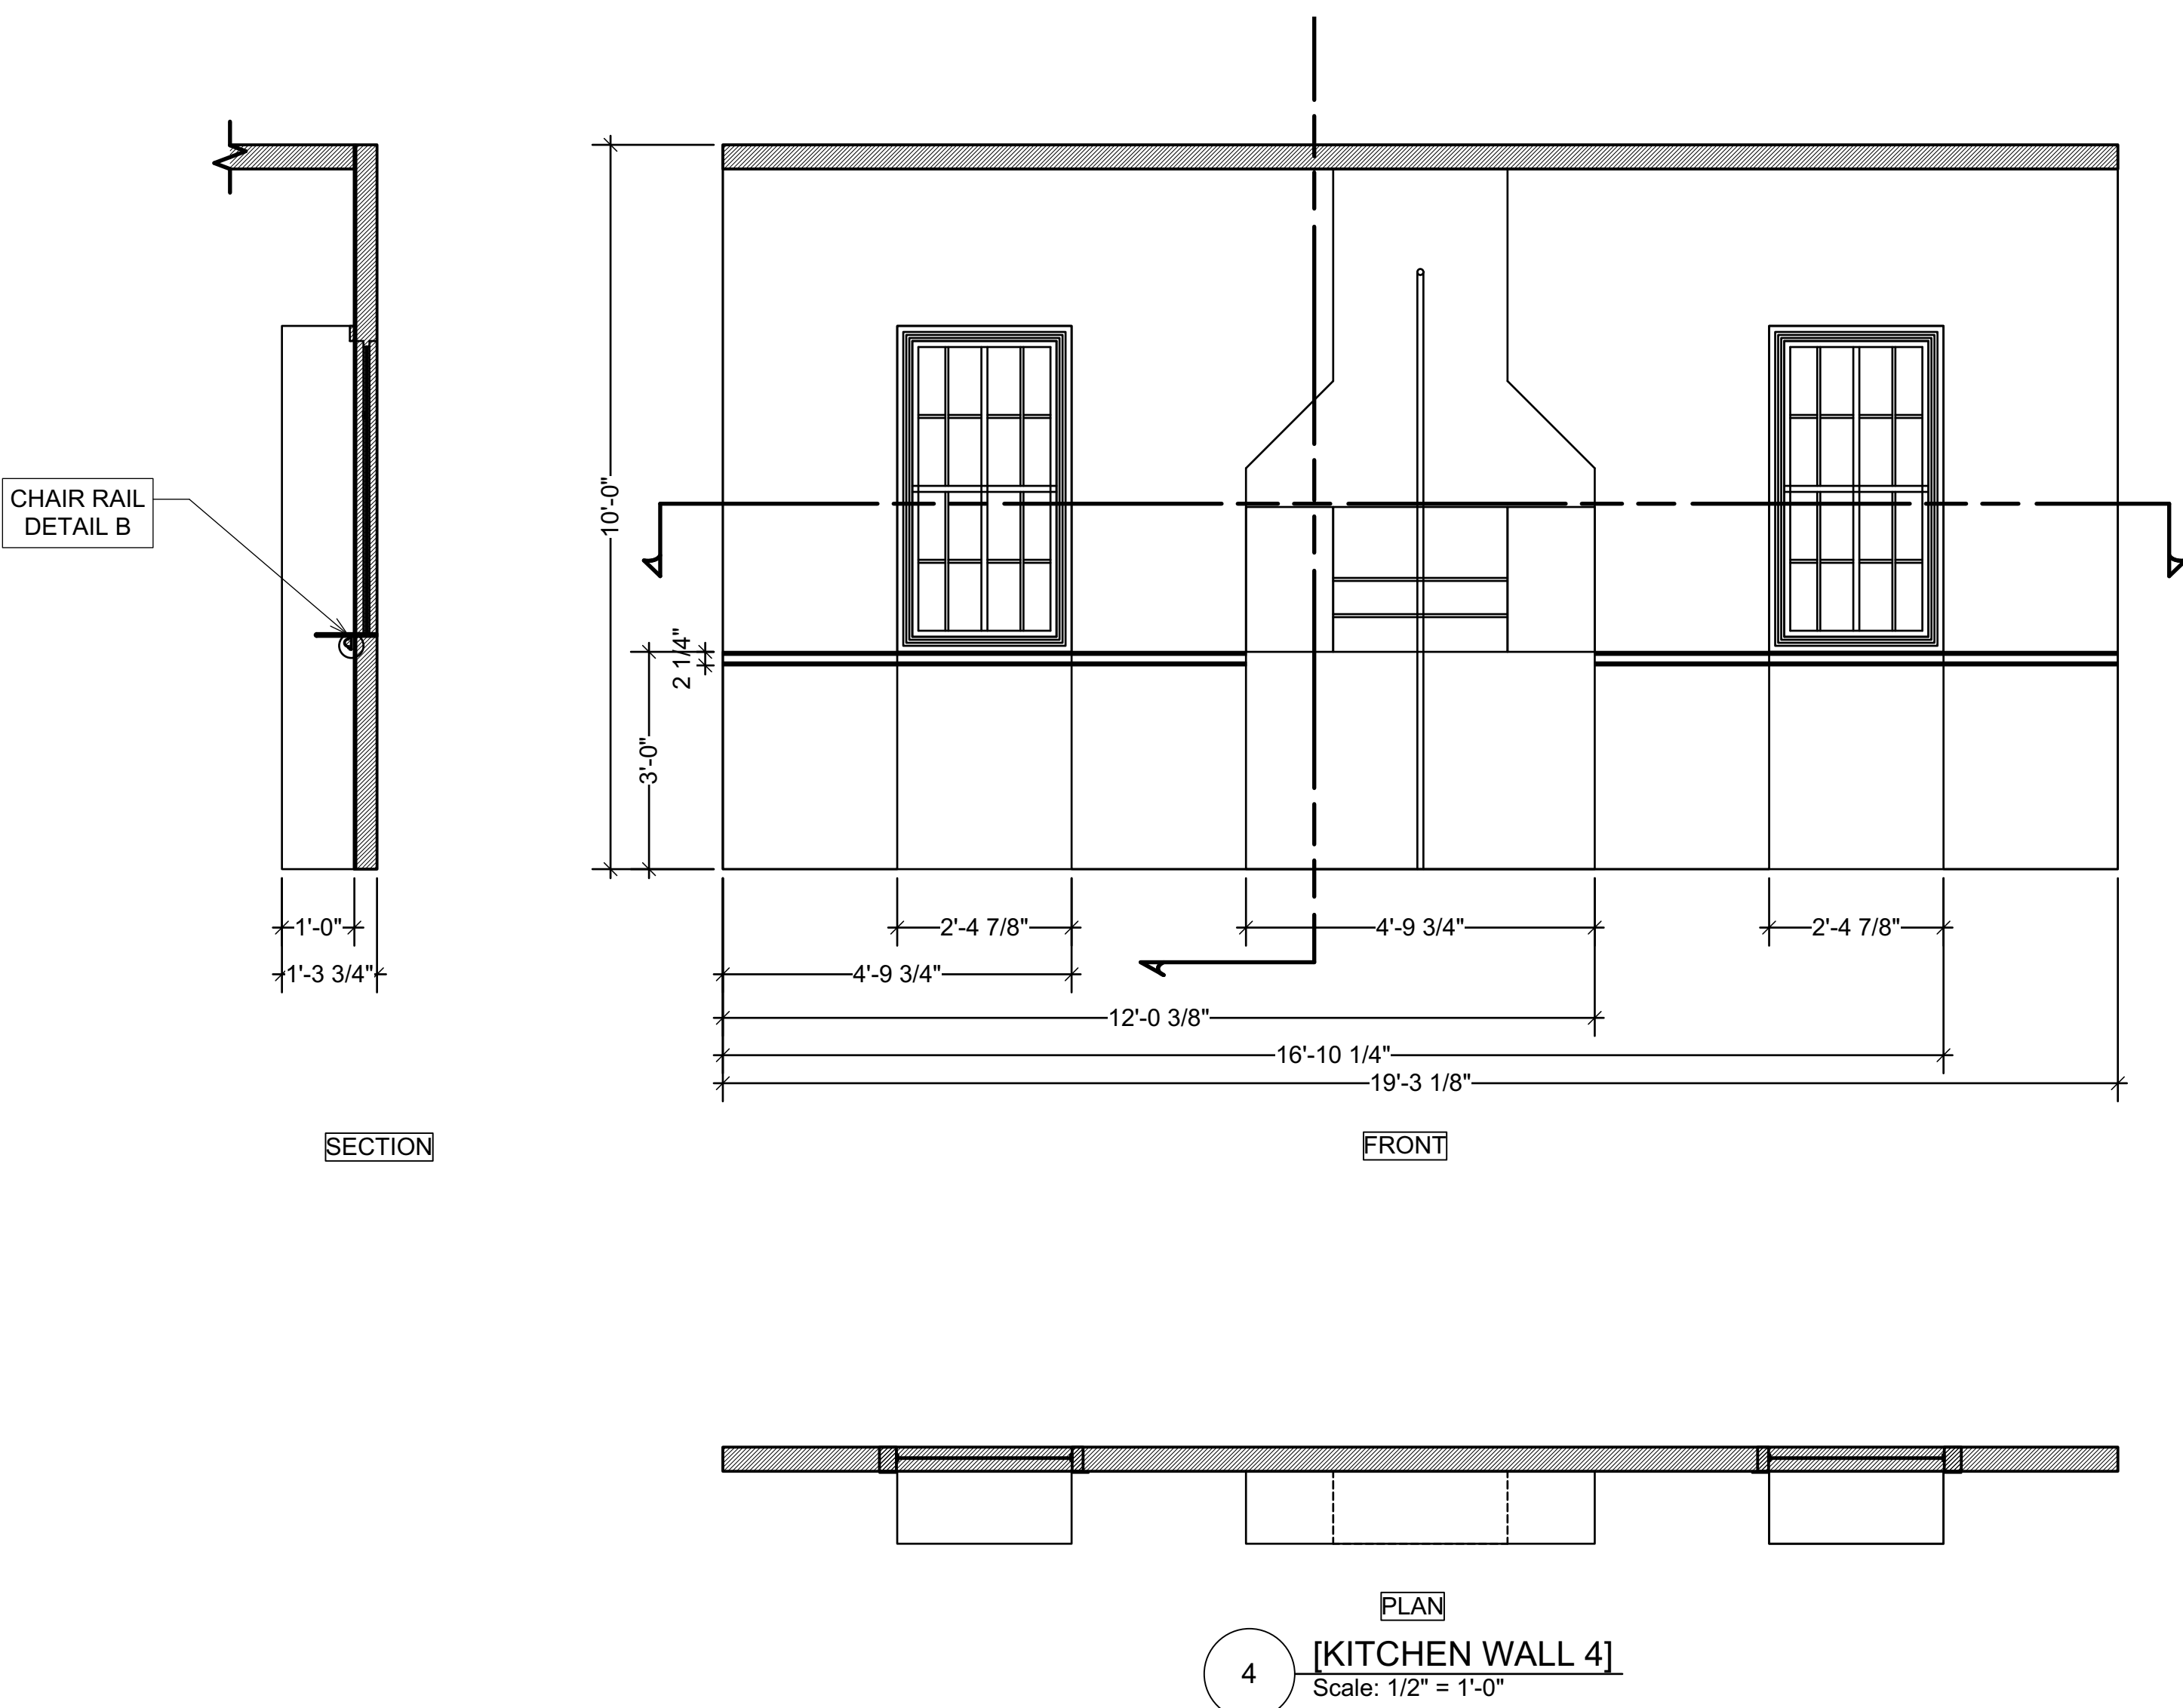


4 [KITCHEN WALL 4]
Scale: 1/2\"/>

	KITCHEN 1 ELEVATION	
	SCALE: 1/2\"/>	Plate
	DATE: 4/6/2022	
	24	


of 30

A

A

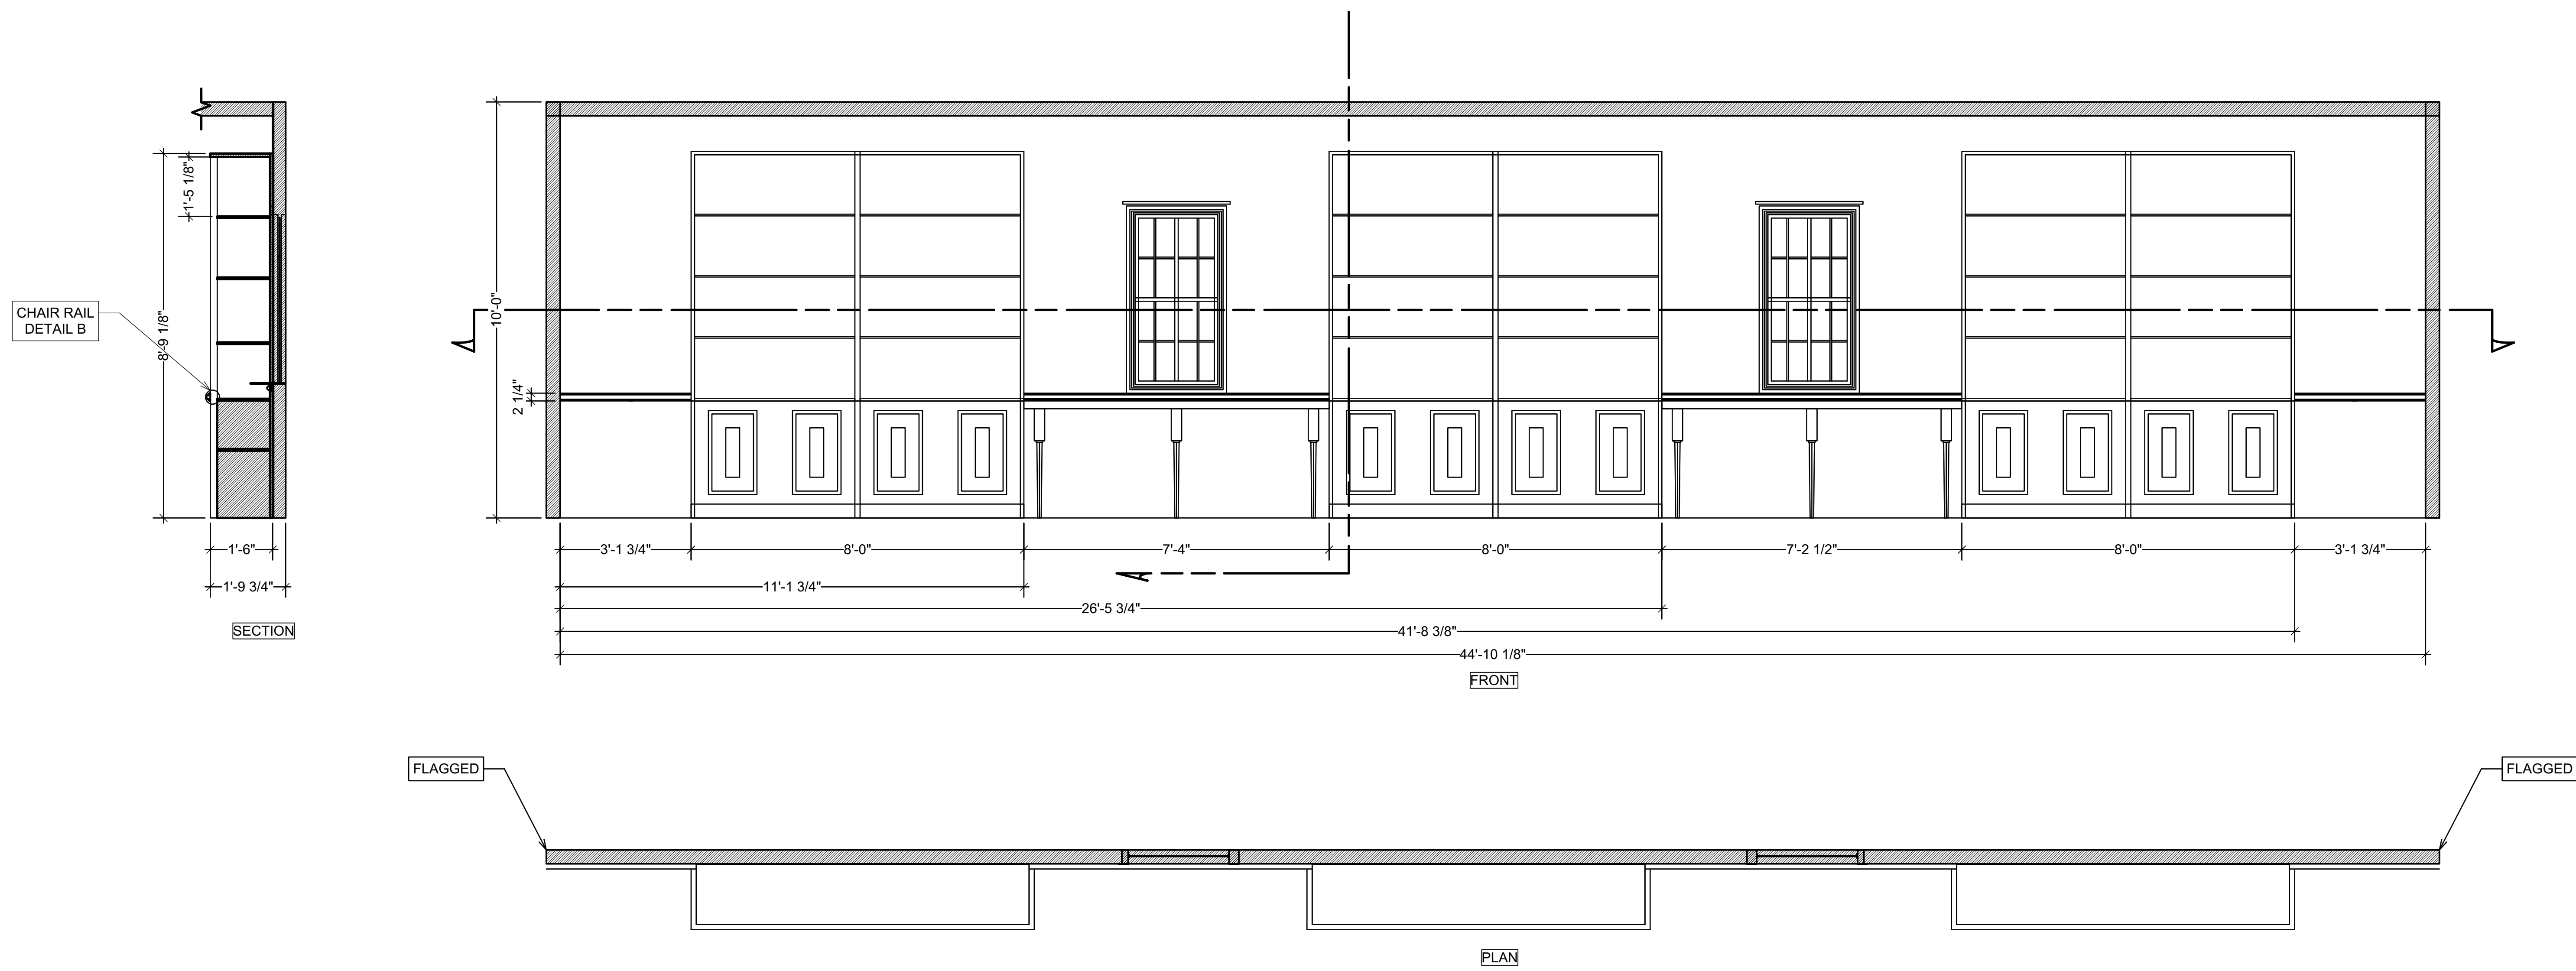


5 [KITCHEN WALL 5]
Scale: 1/2" = 1'-0"

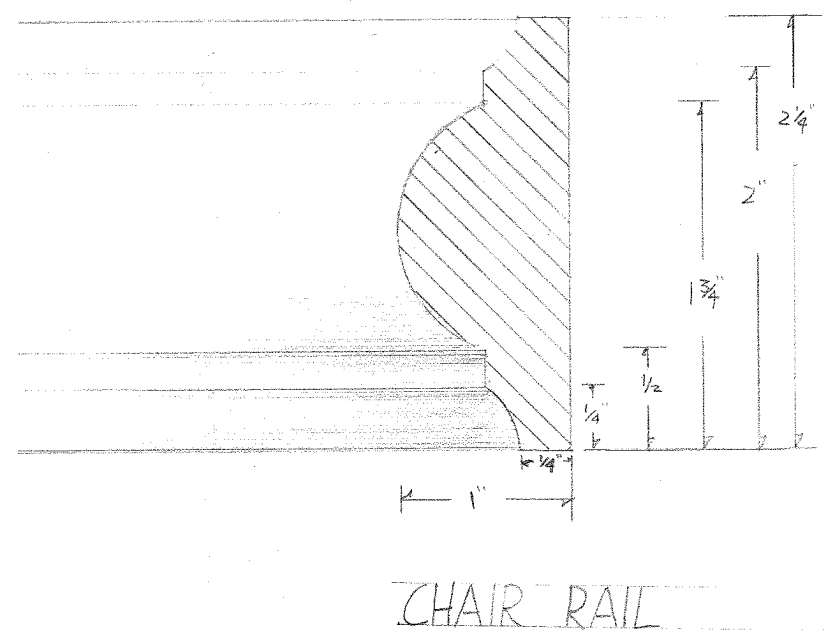

9 [DETAIL B]
Scale: Actual Size


B

B













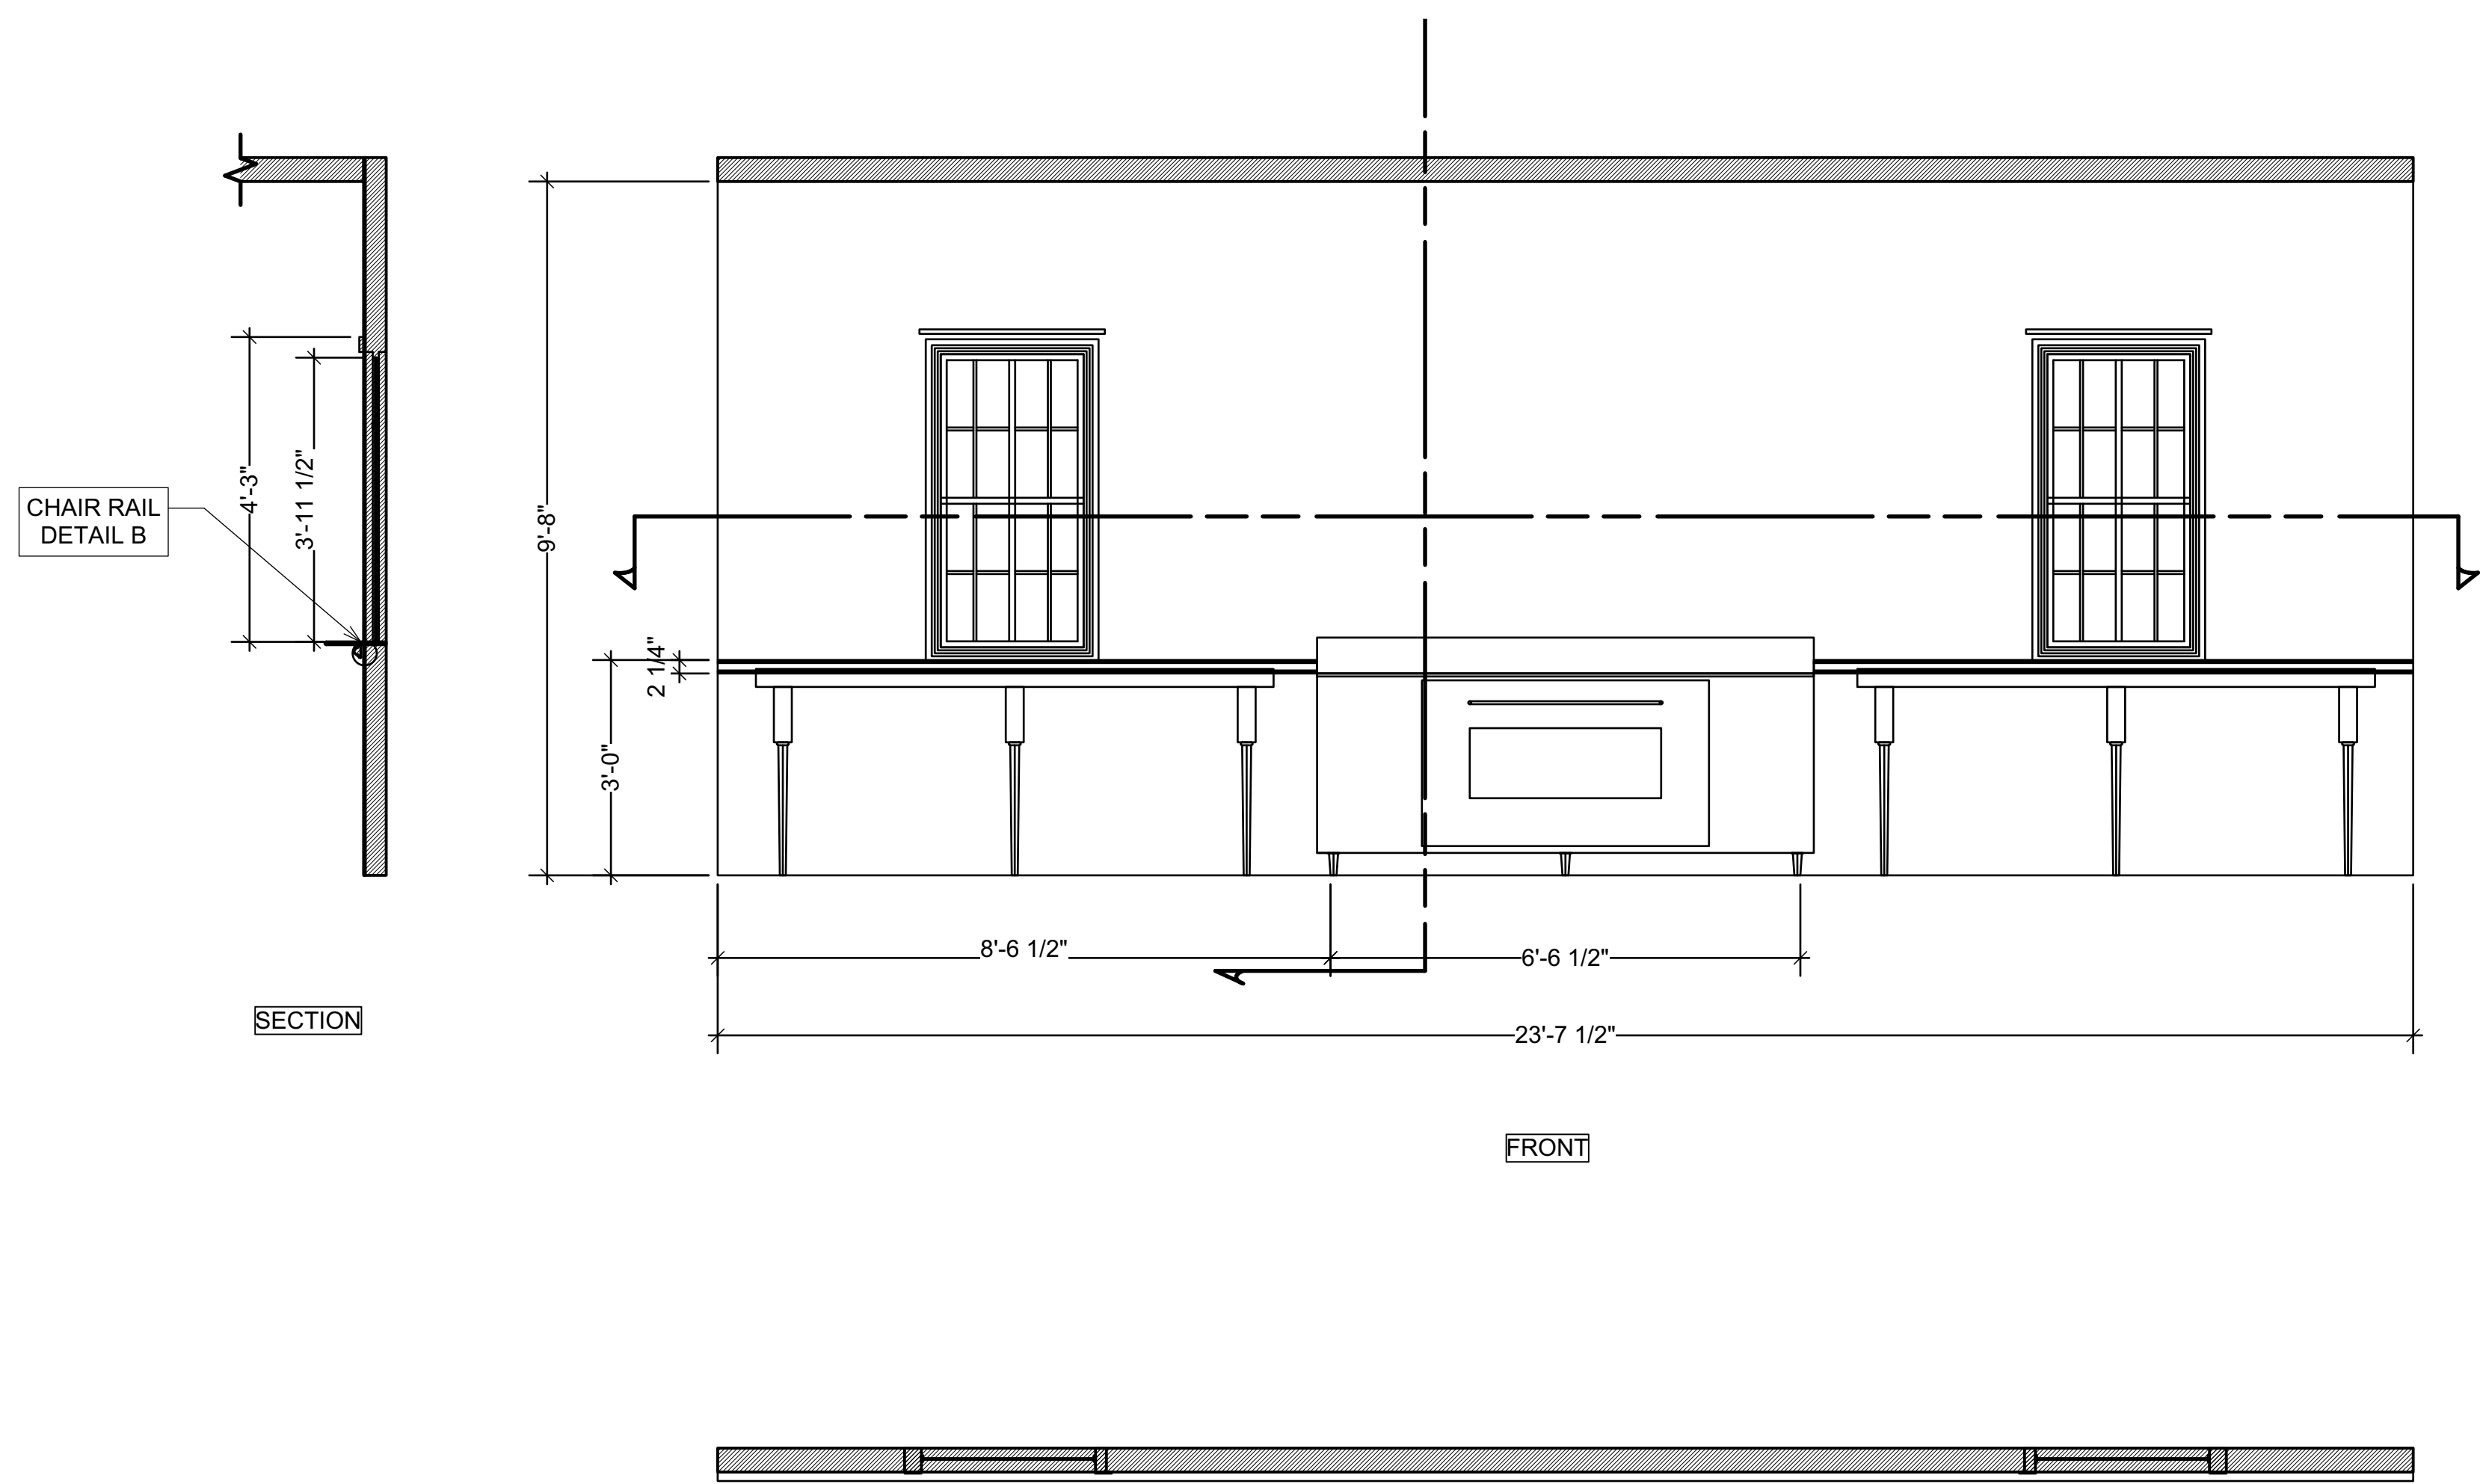


6 [KITCHEN WALL 6]
Scale: 1/2" = 1'-0"

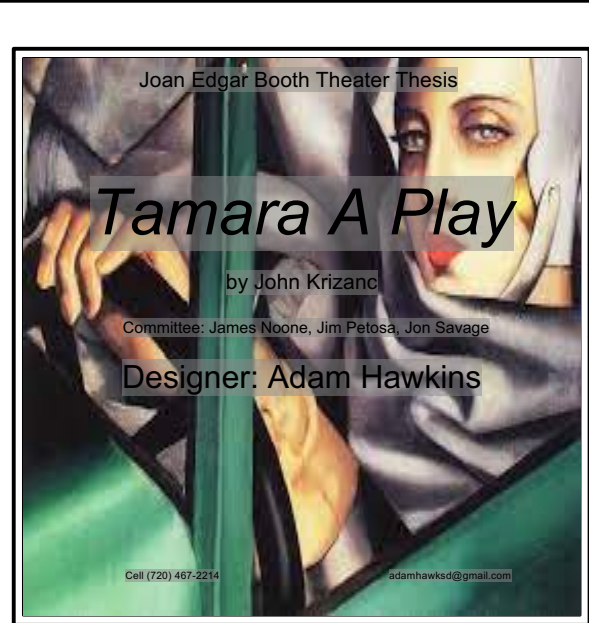

	KITCHEN 2 ELEVATION	
	SCALE: 1/2"=1'-0"	Plate
DATE: 4/6/2022		
25		
of 30		


A

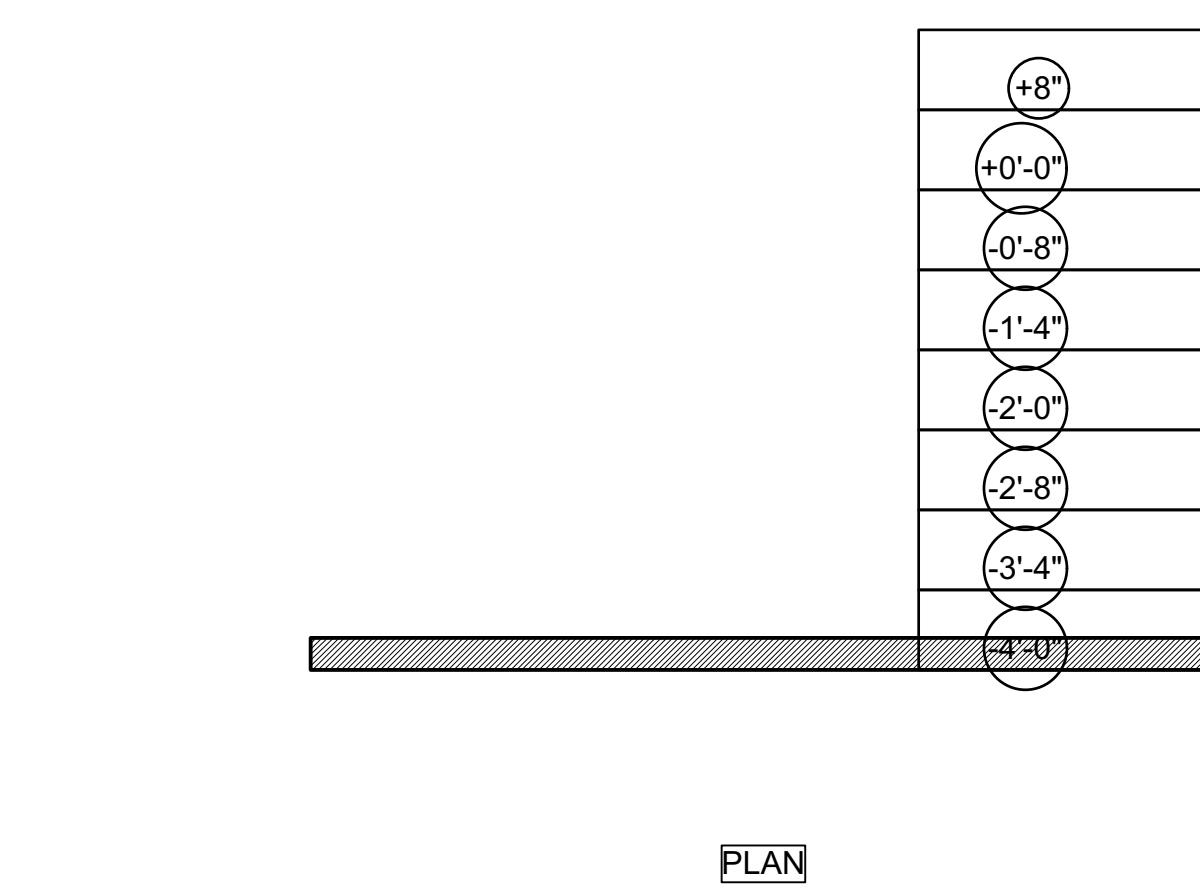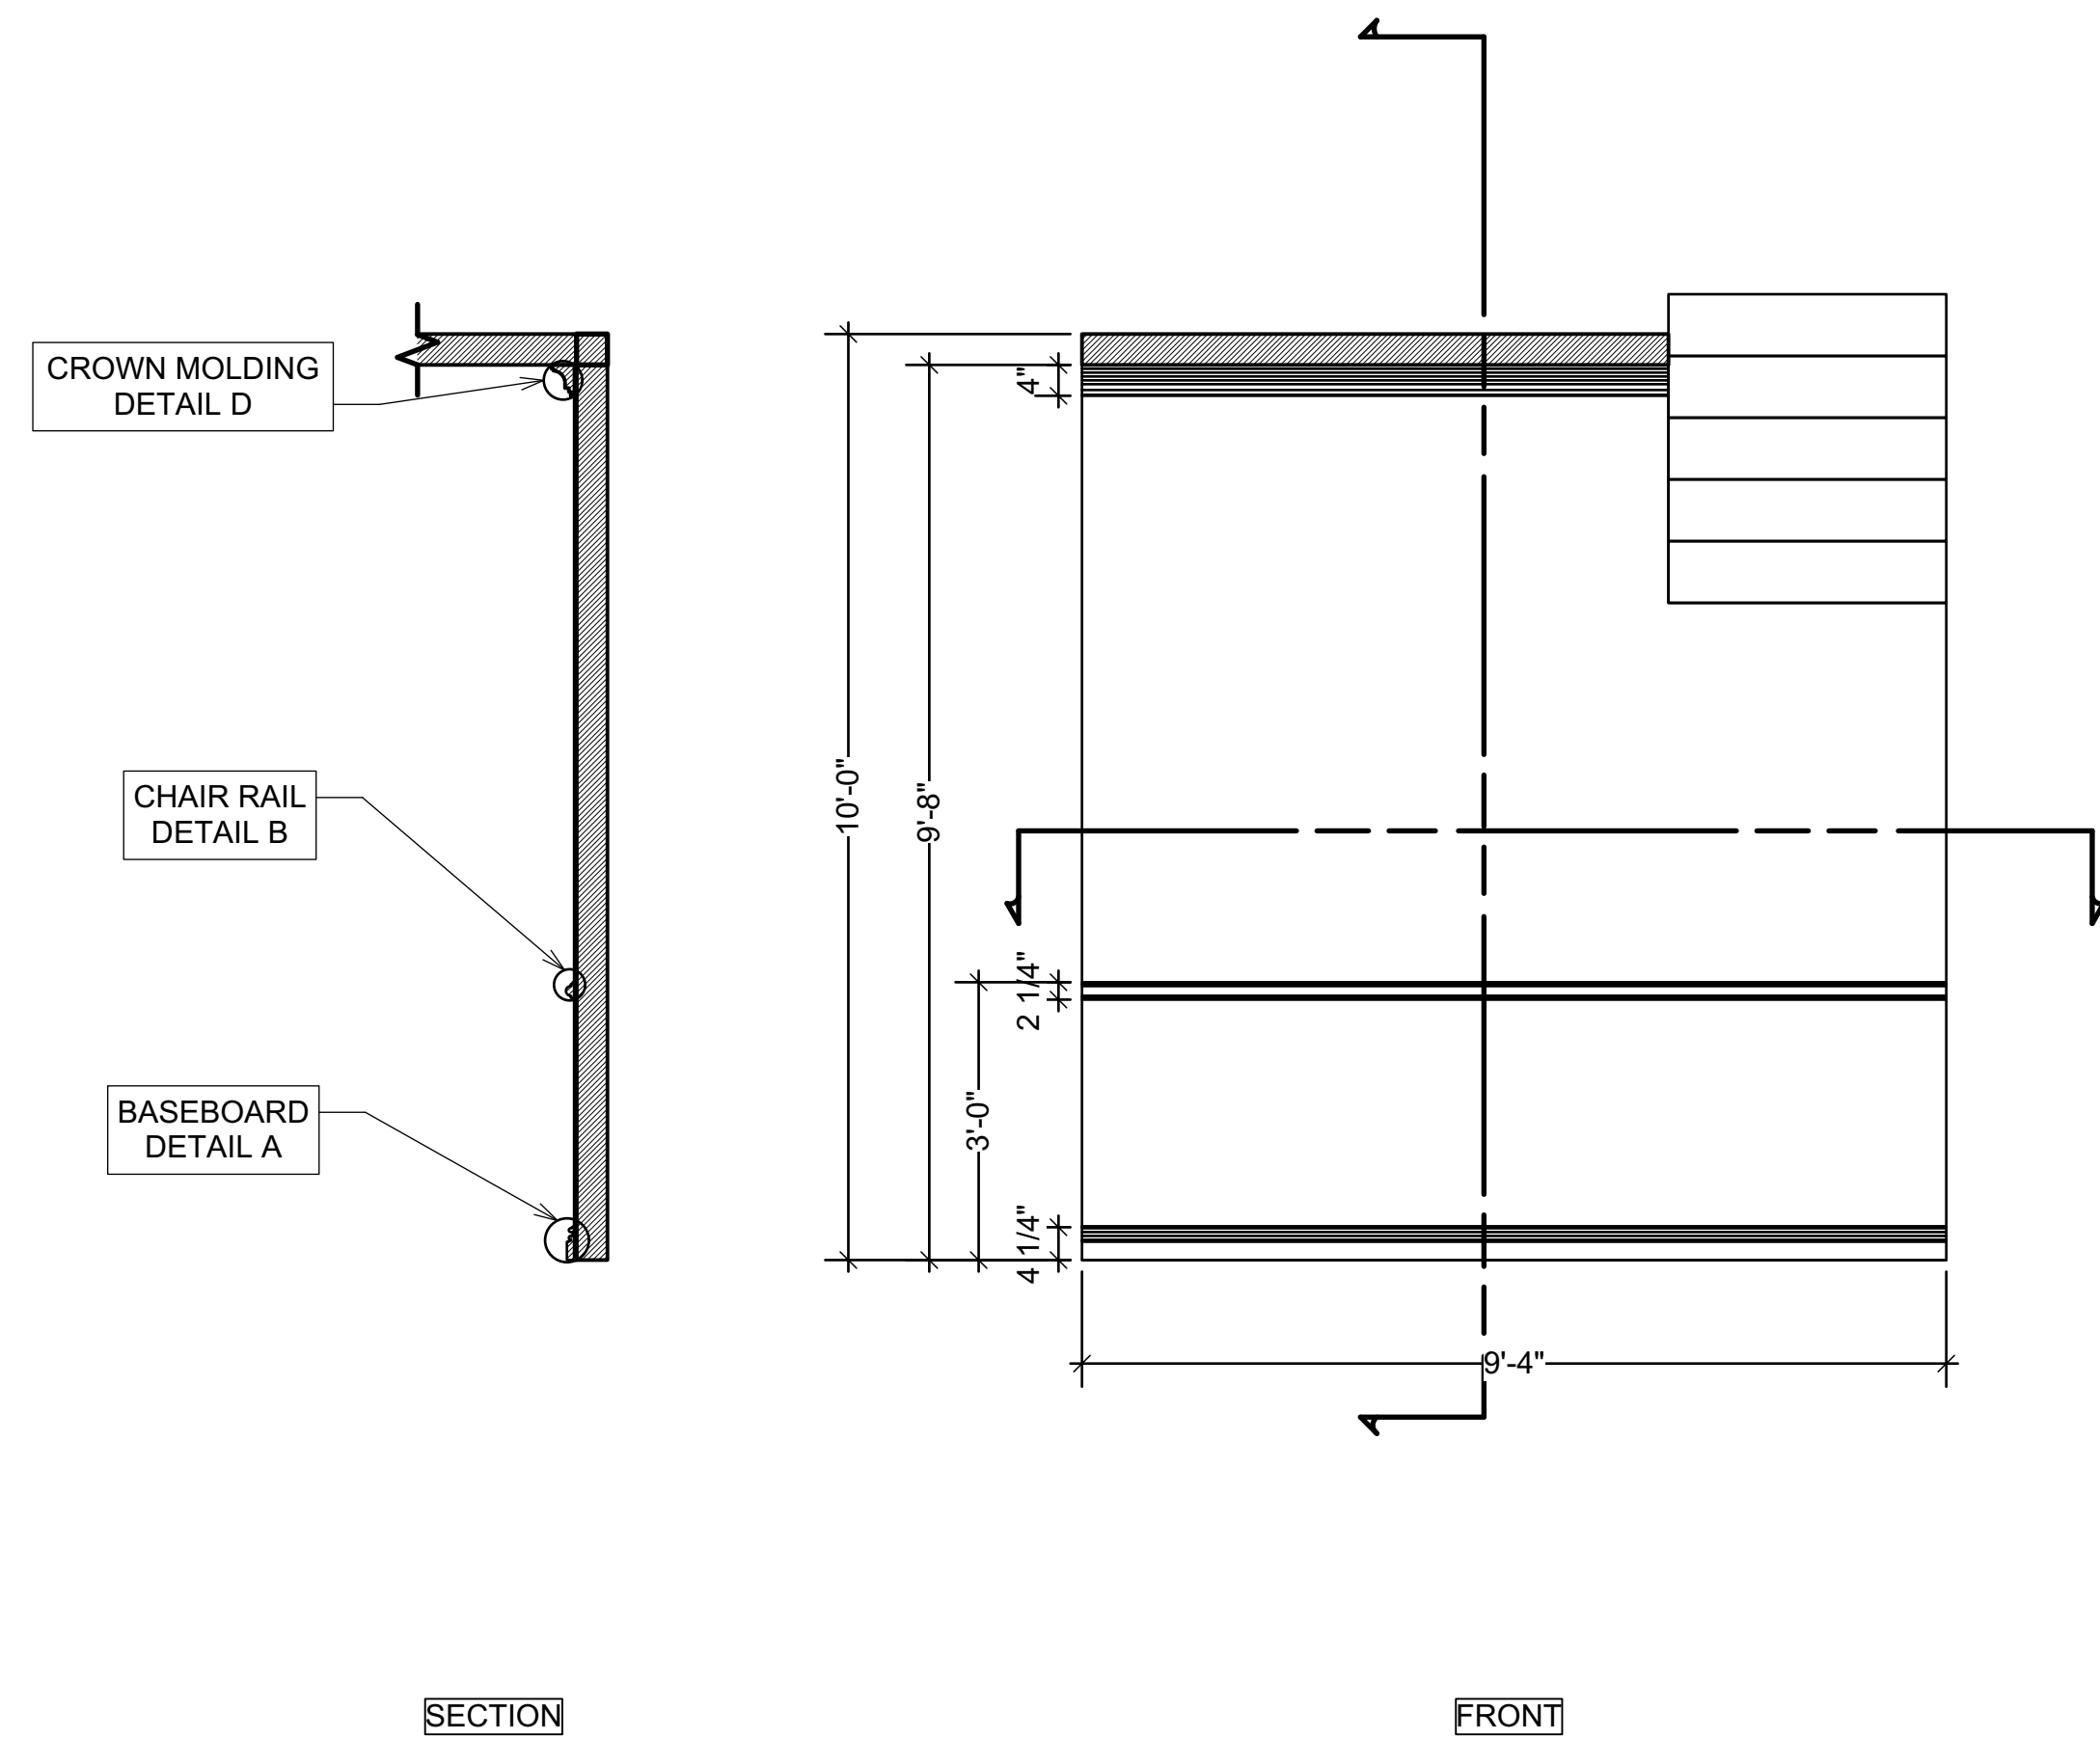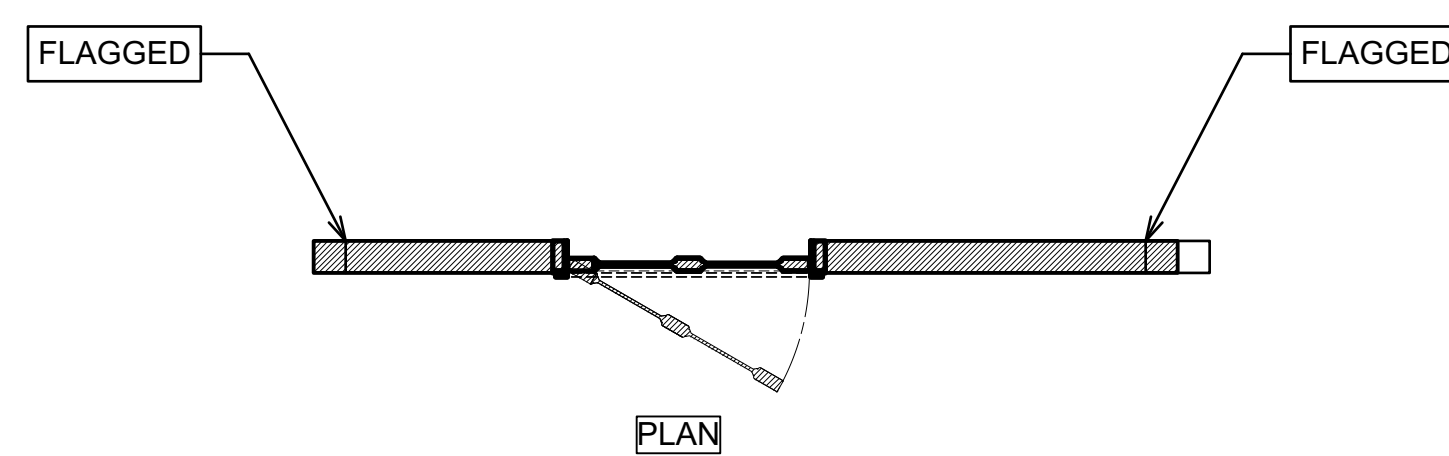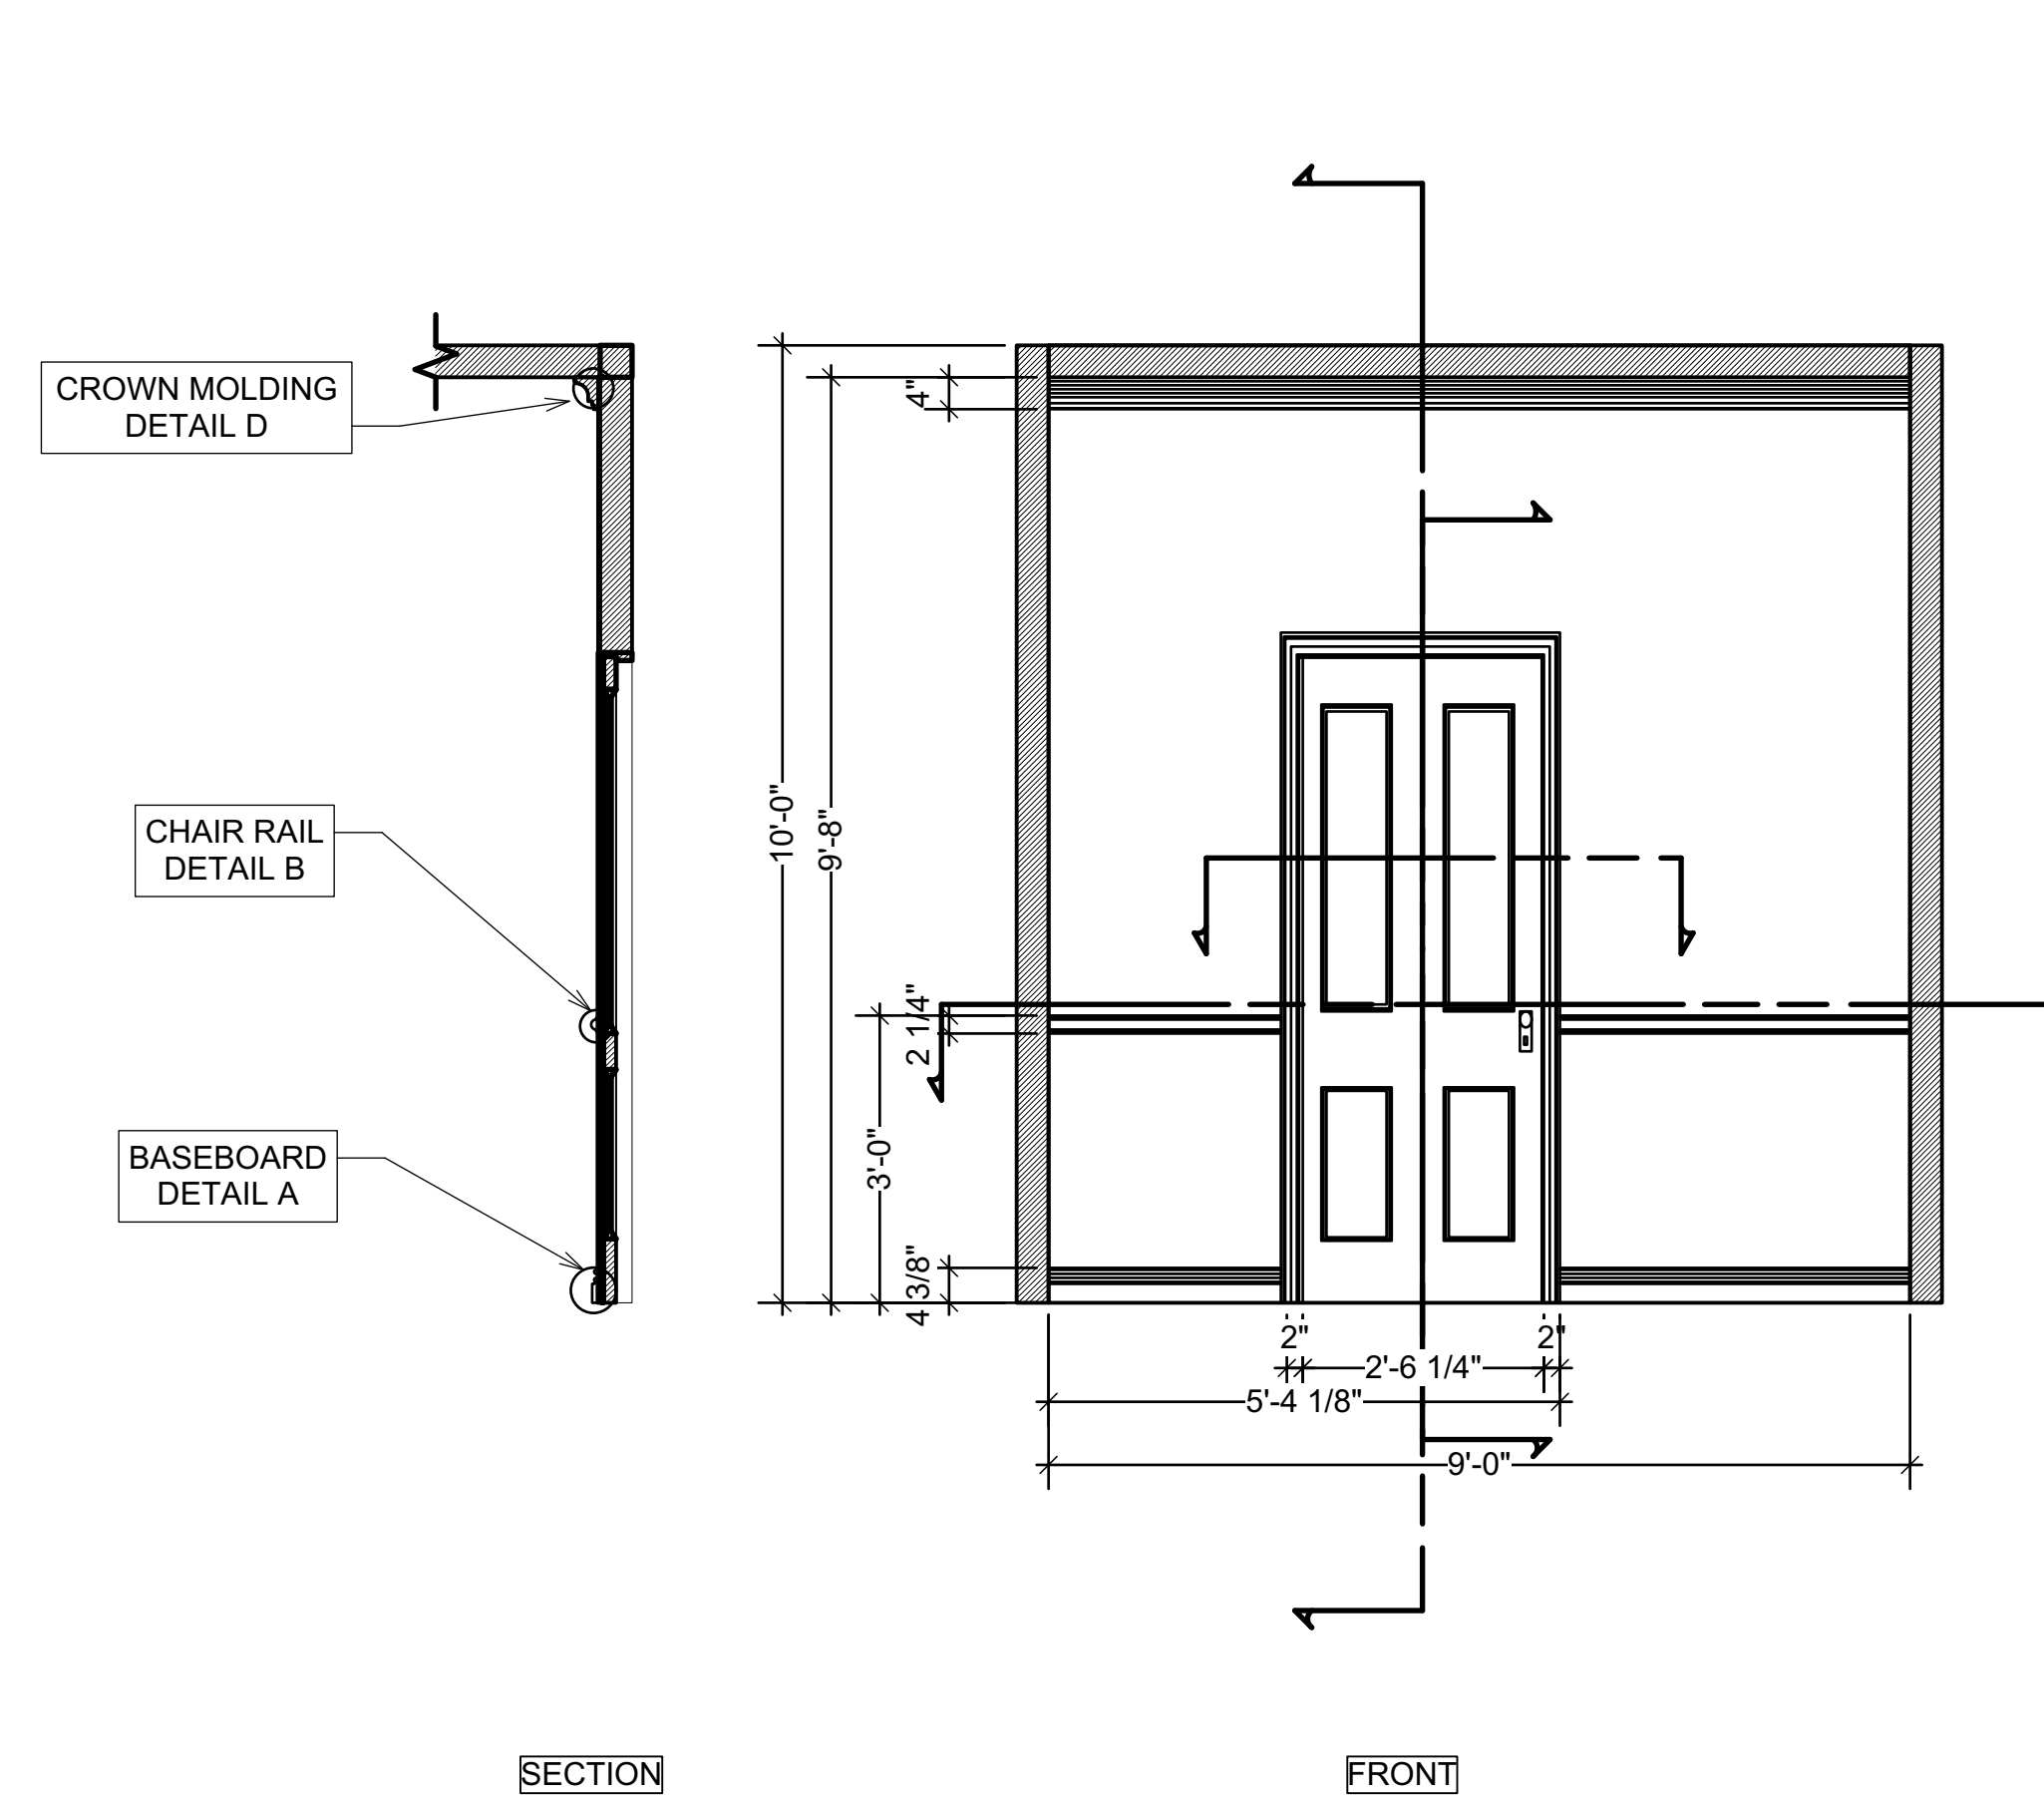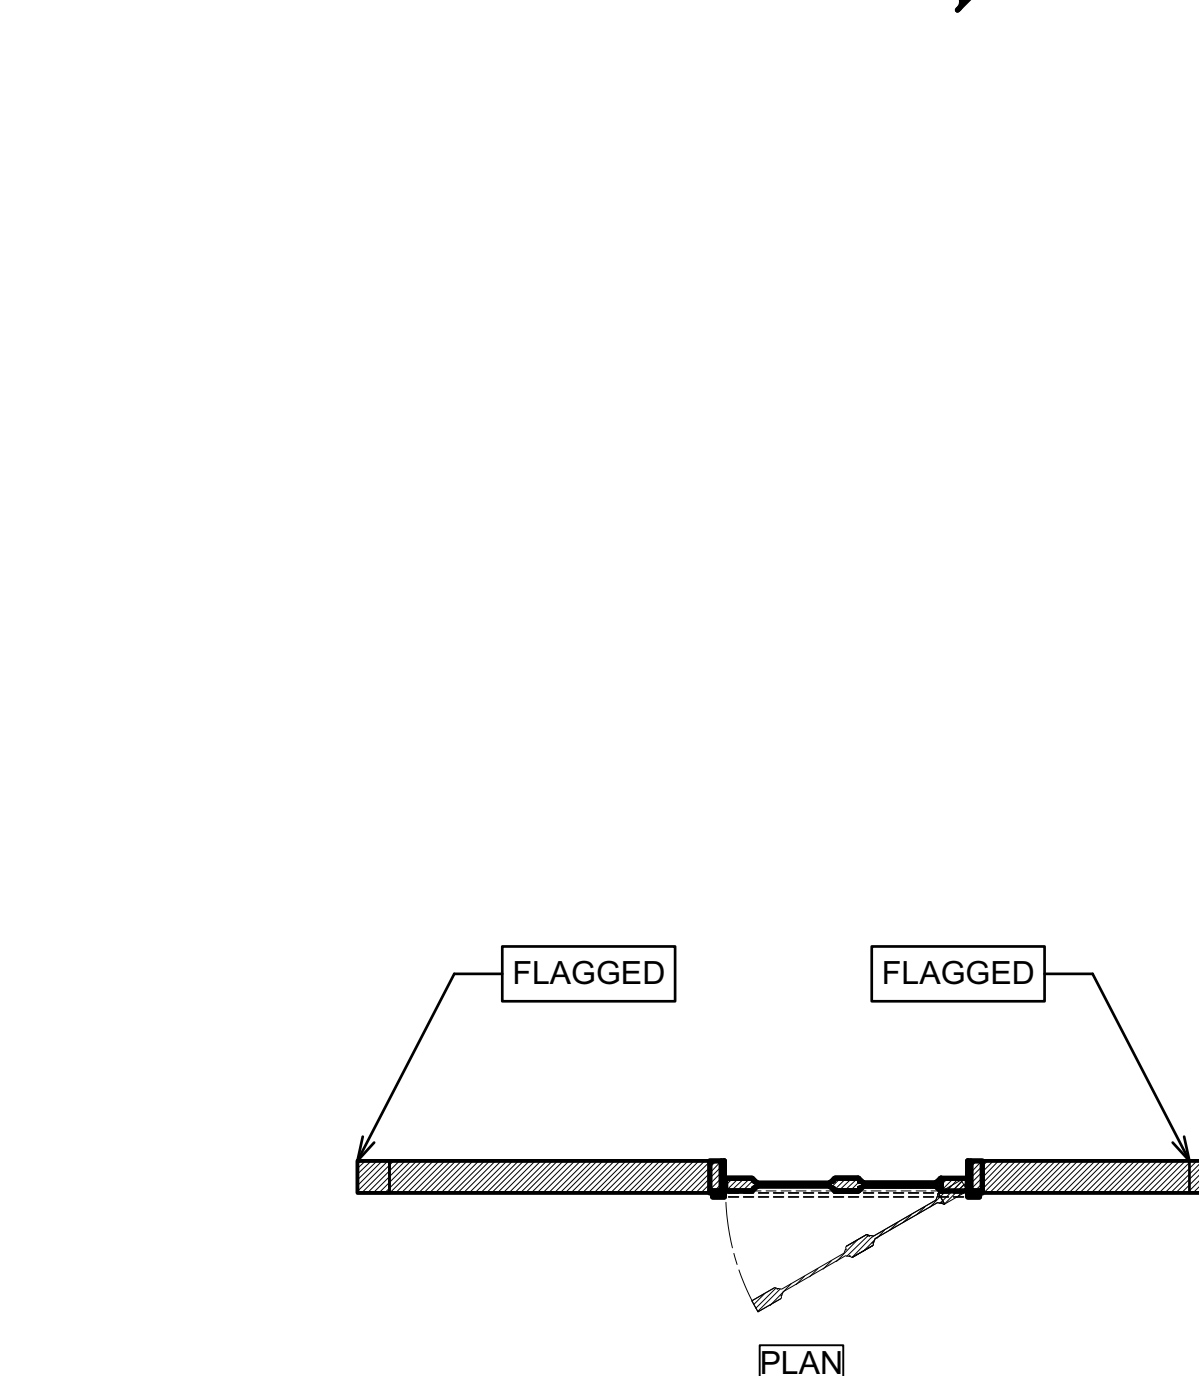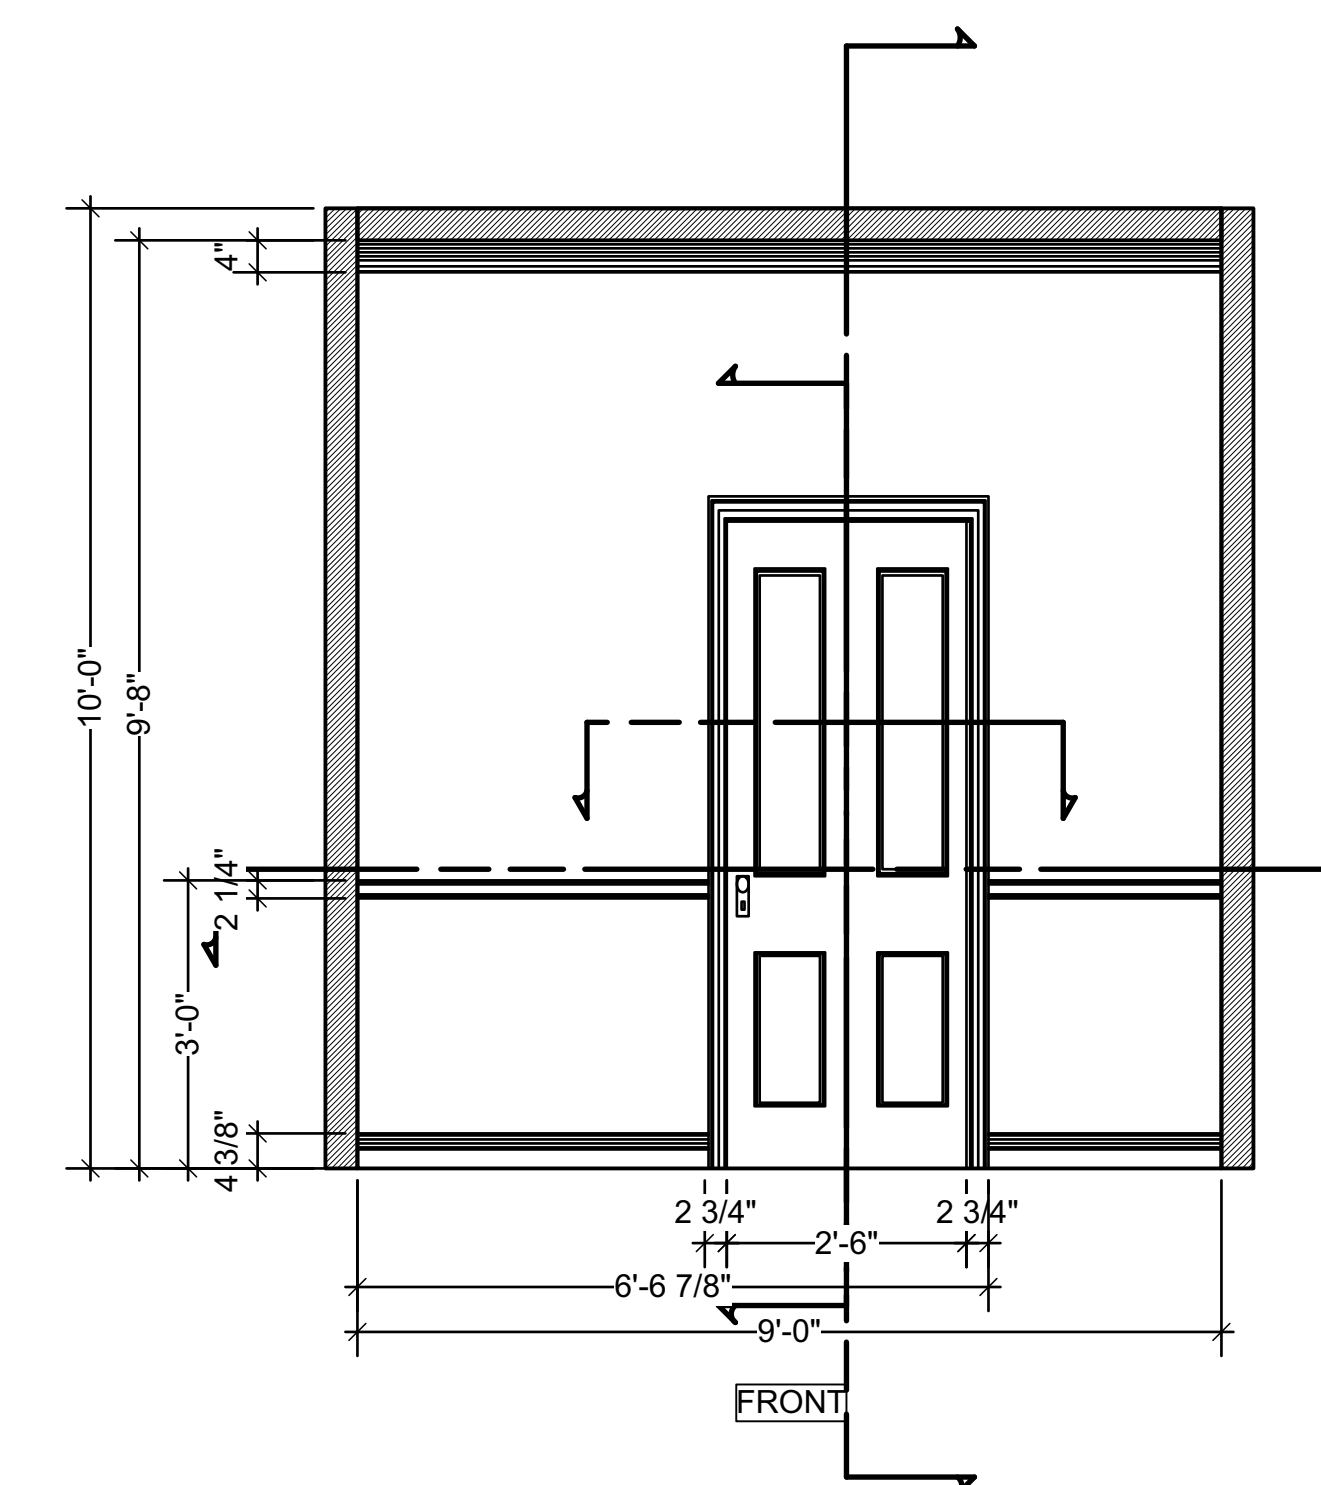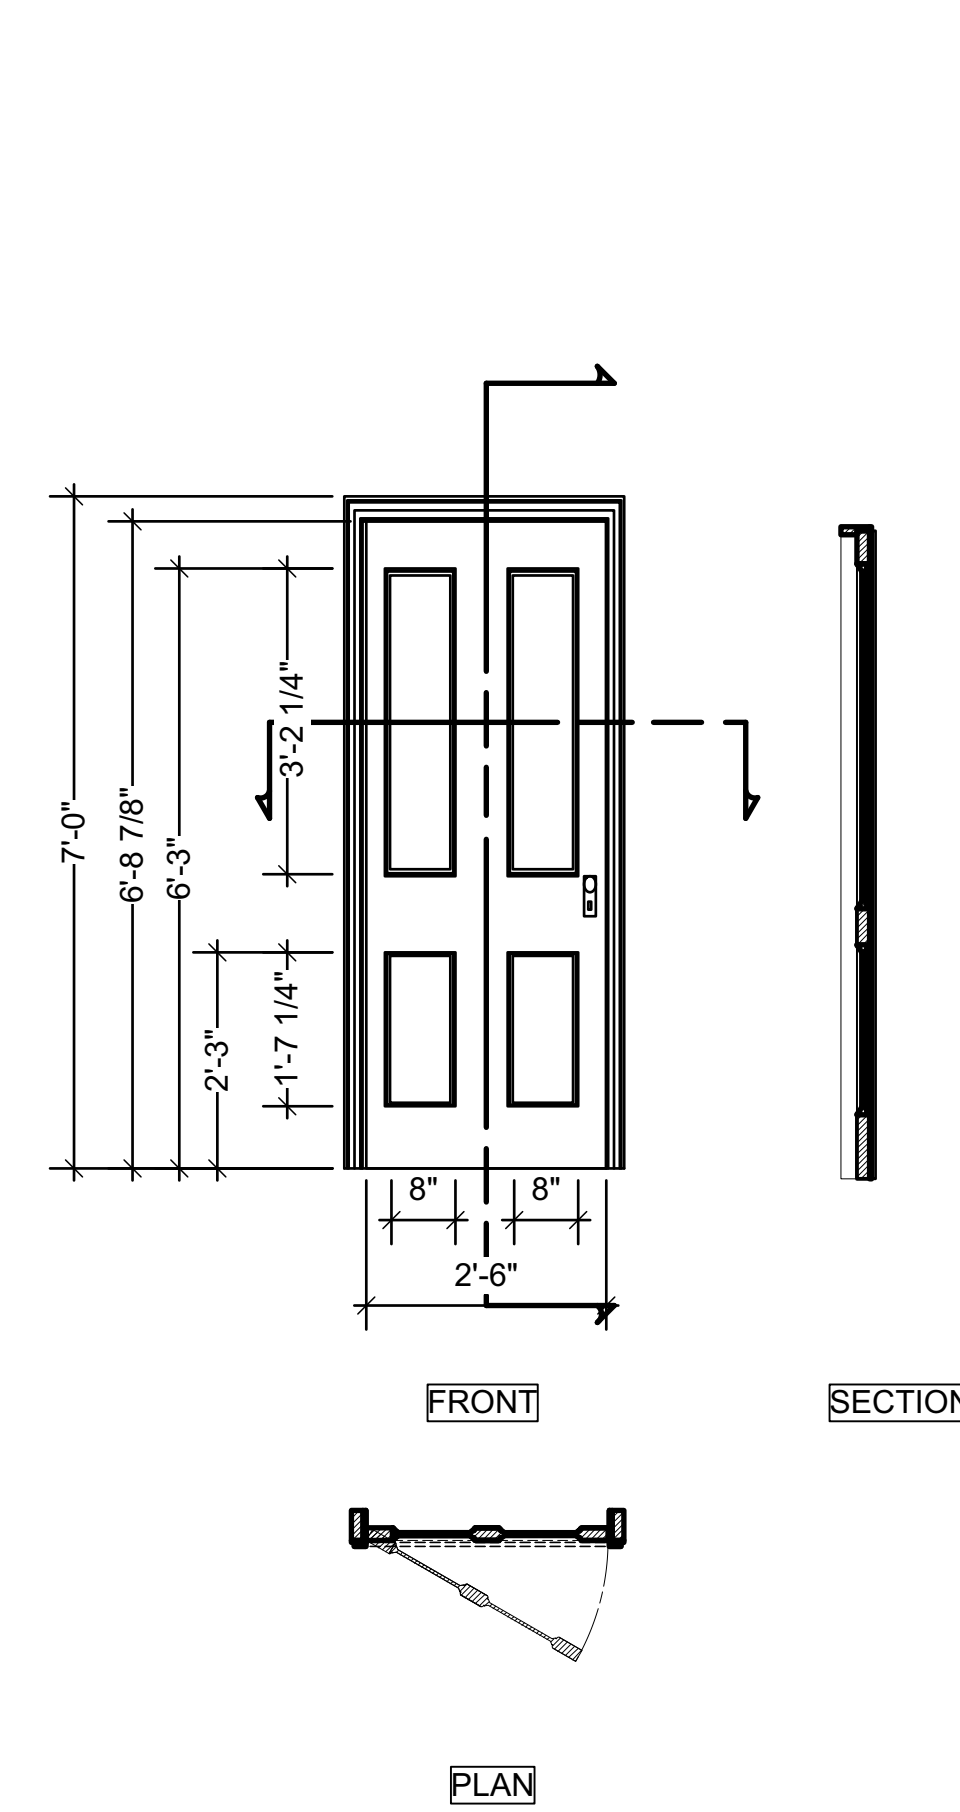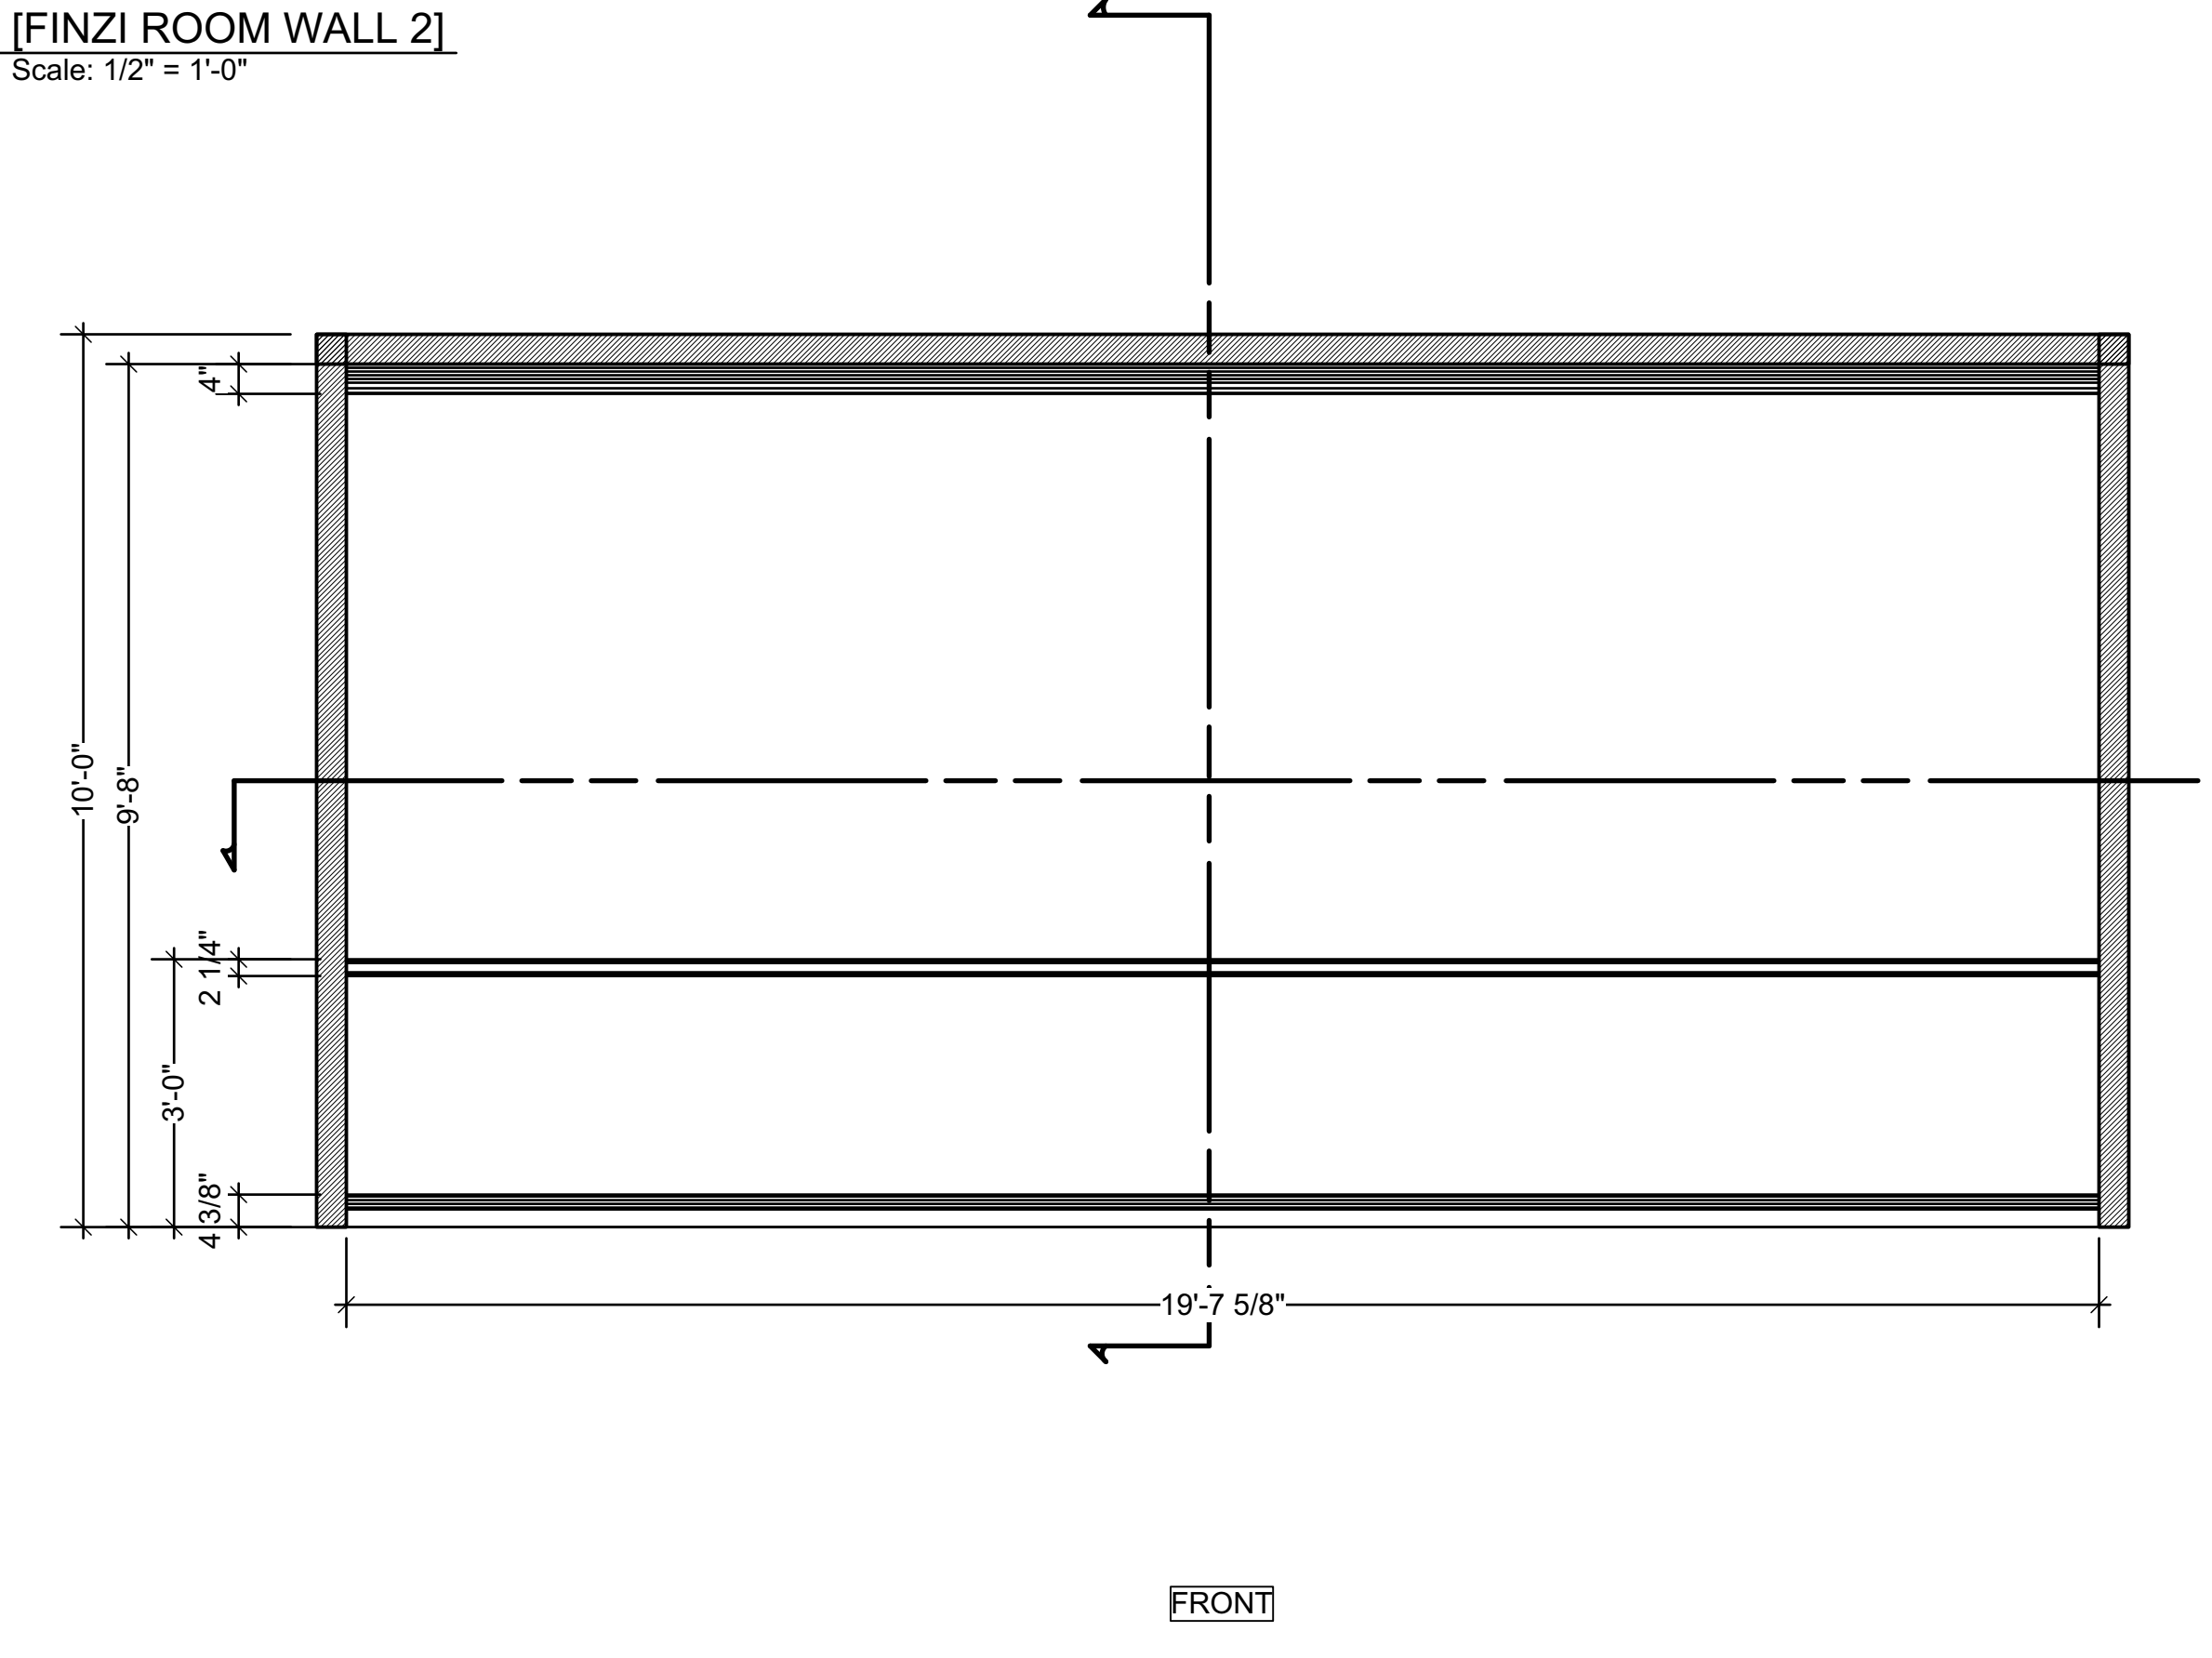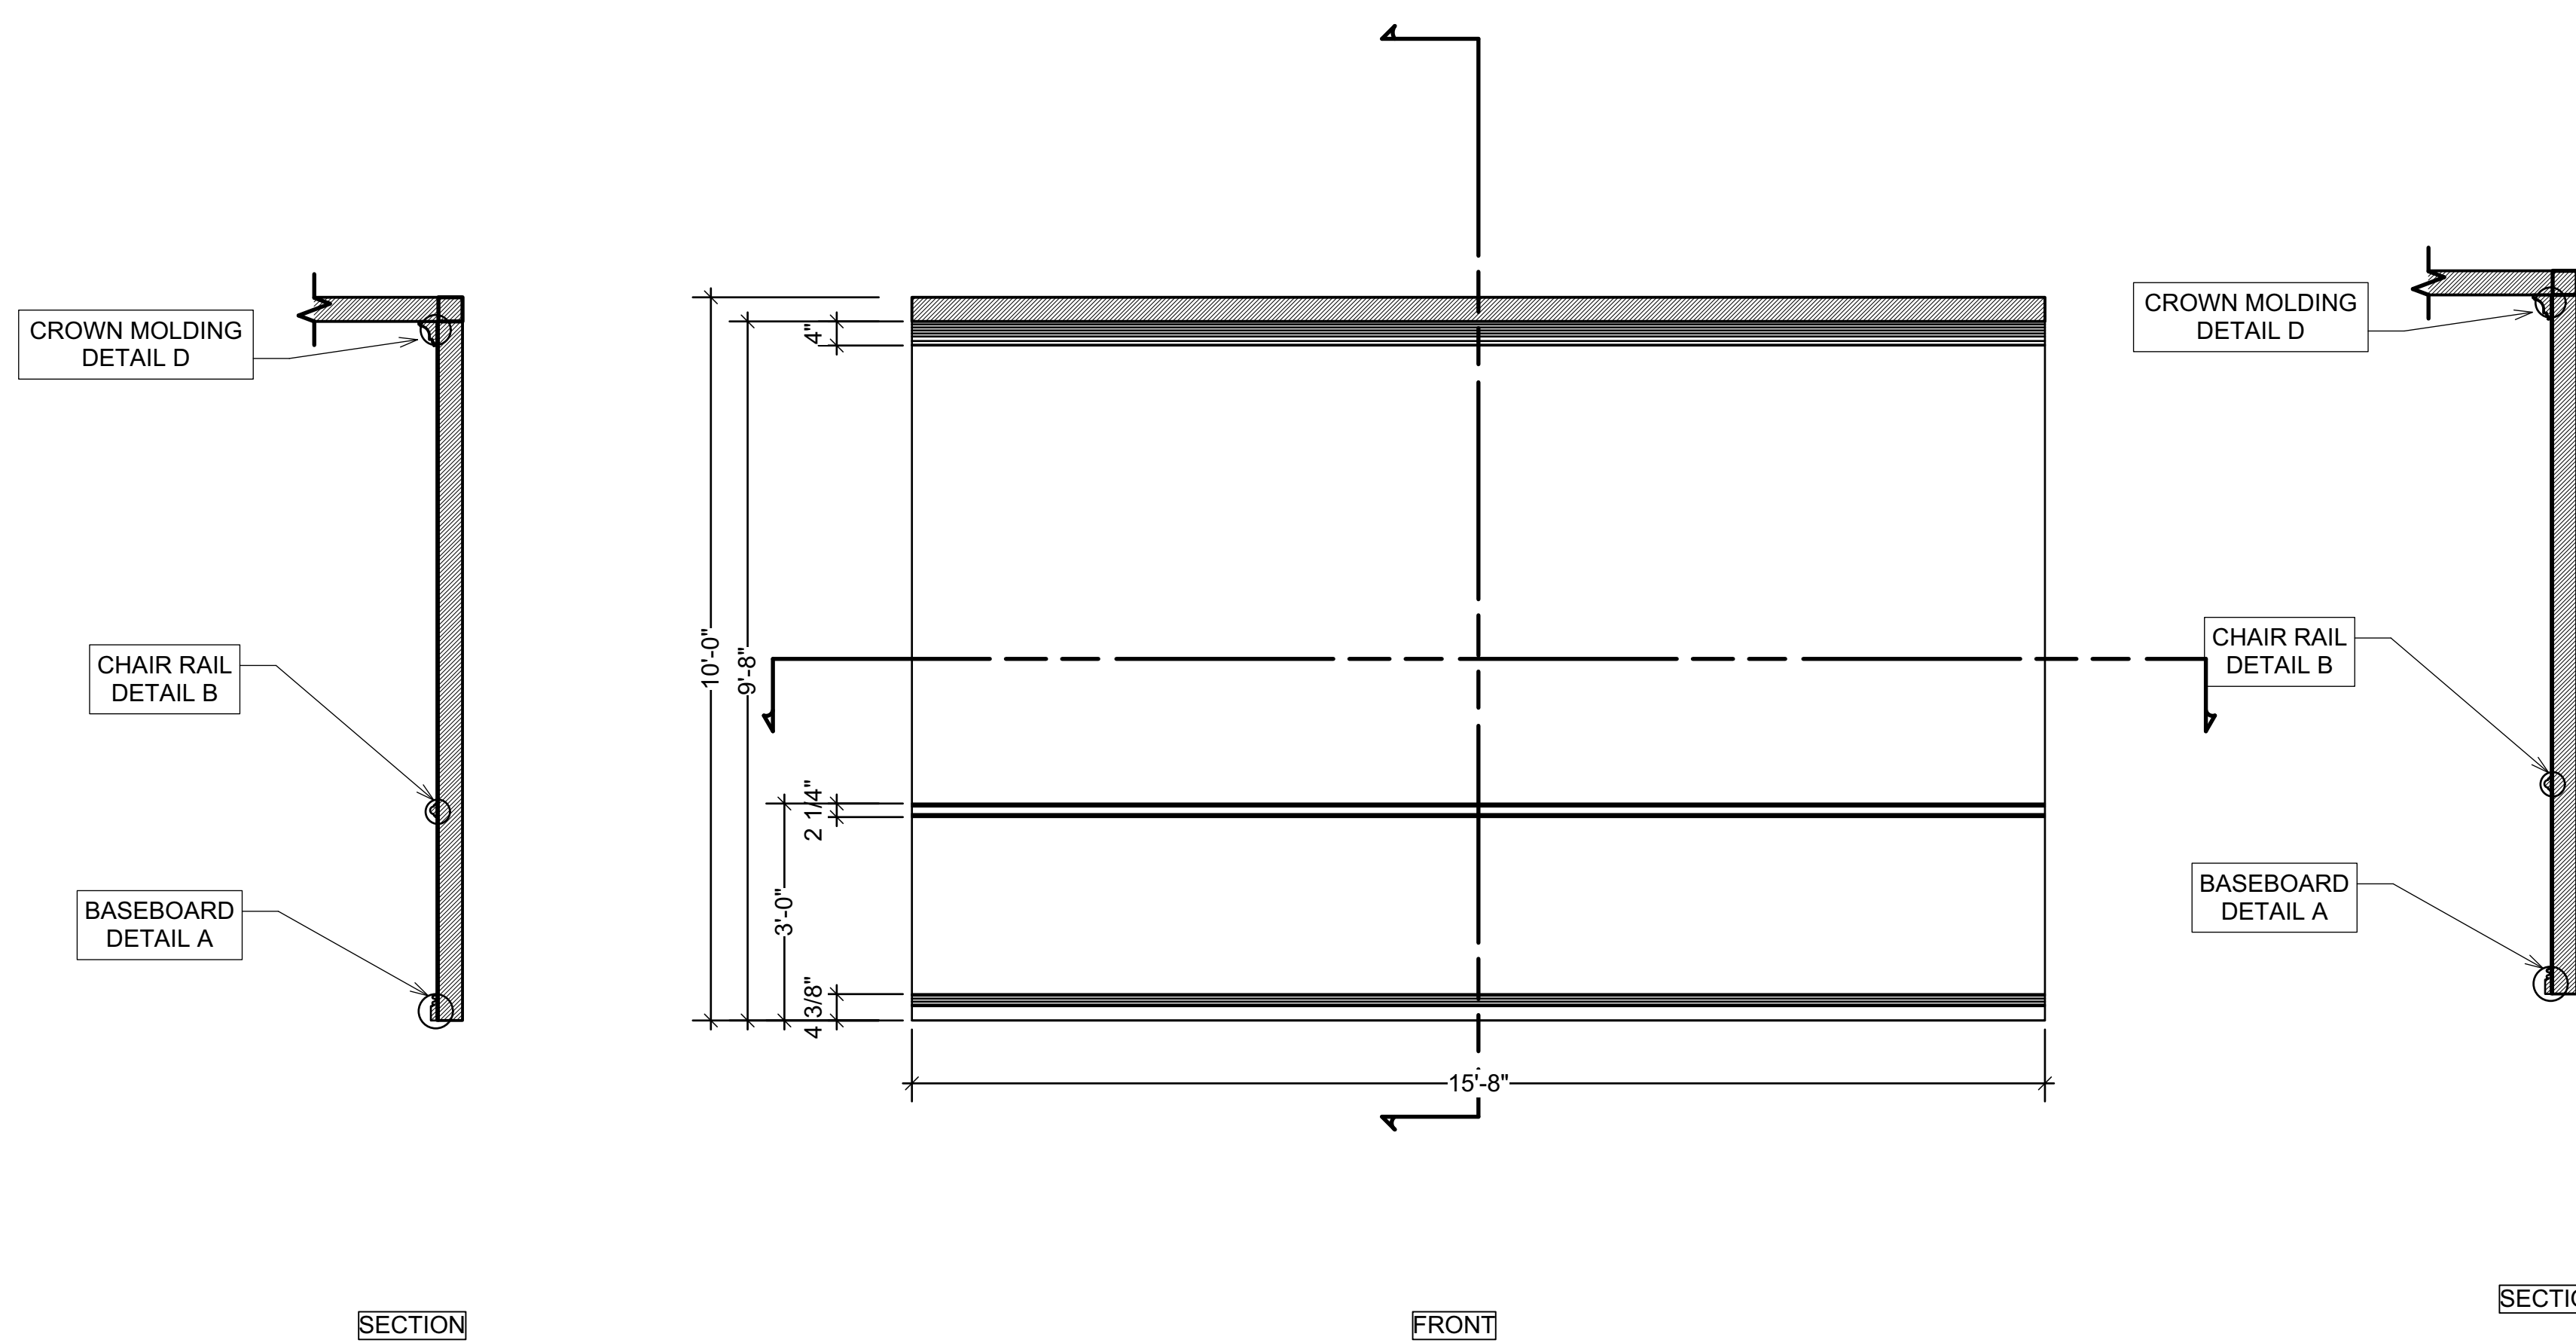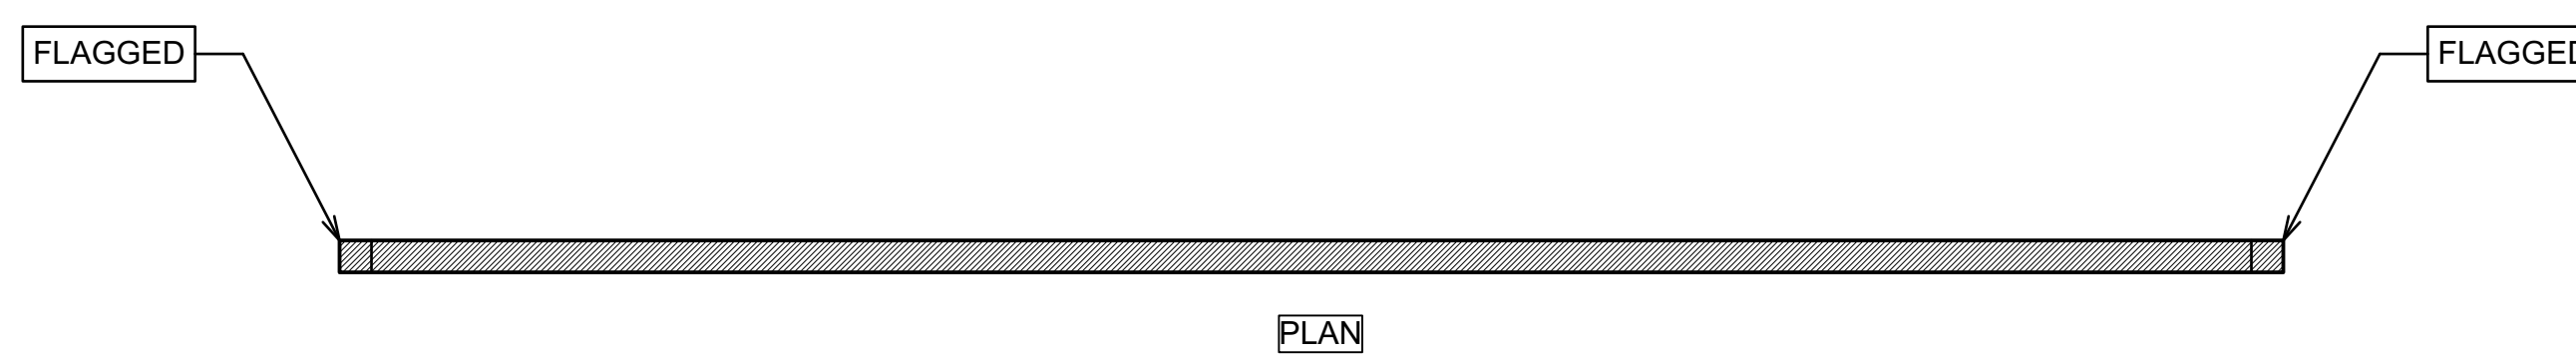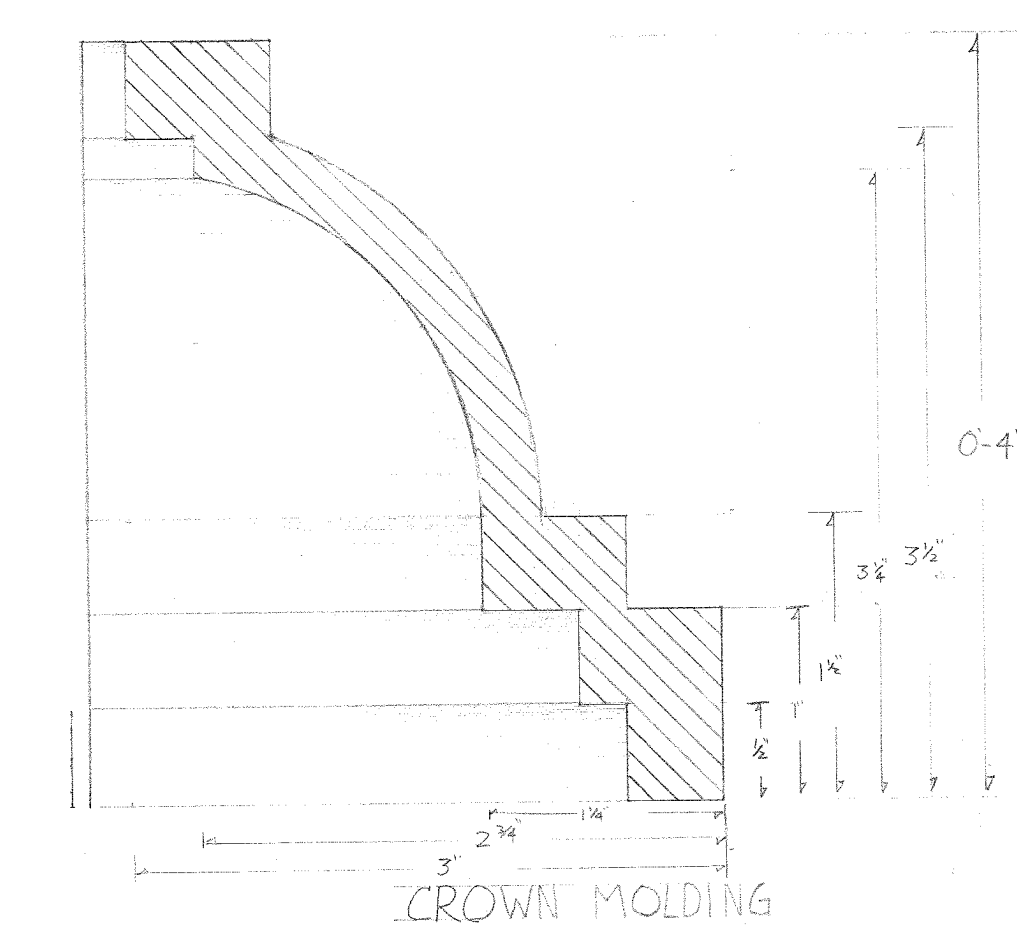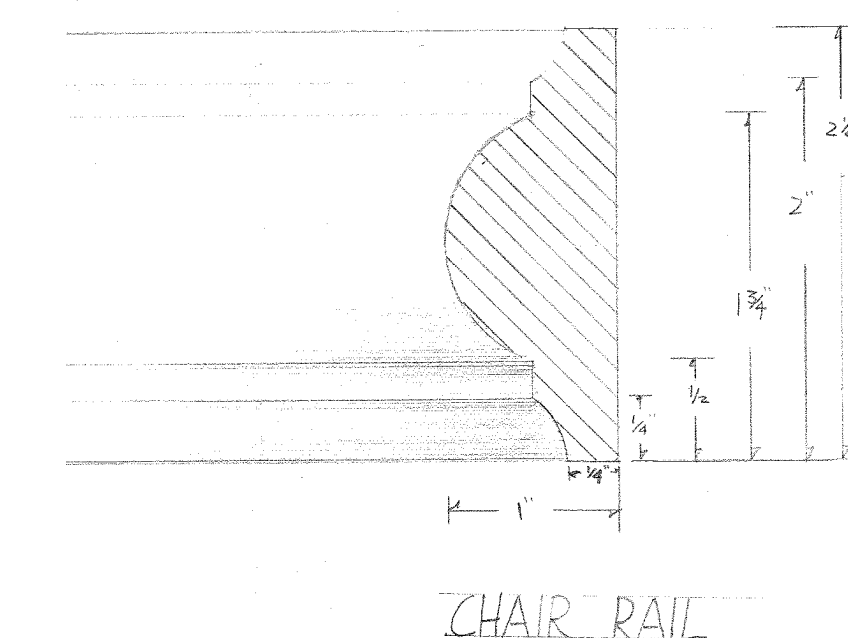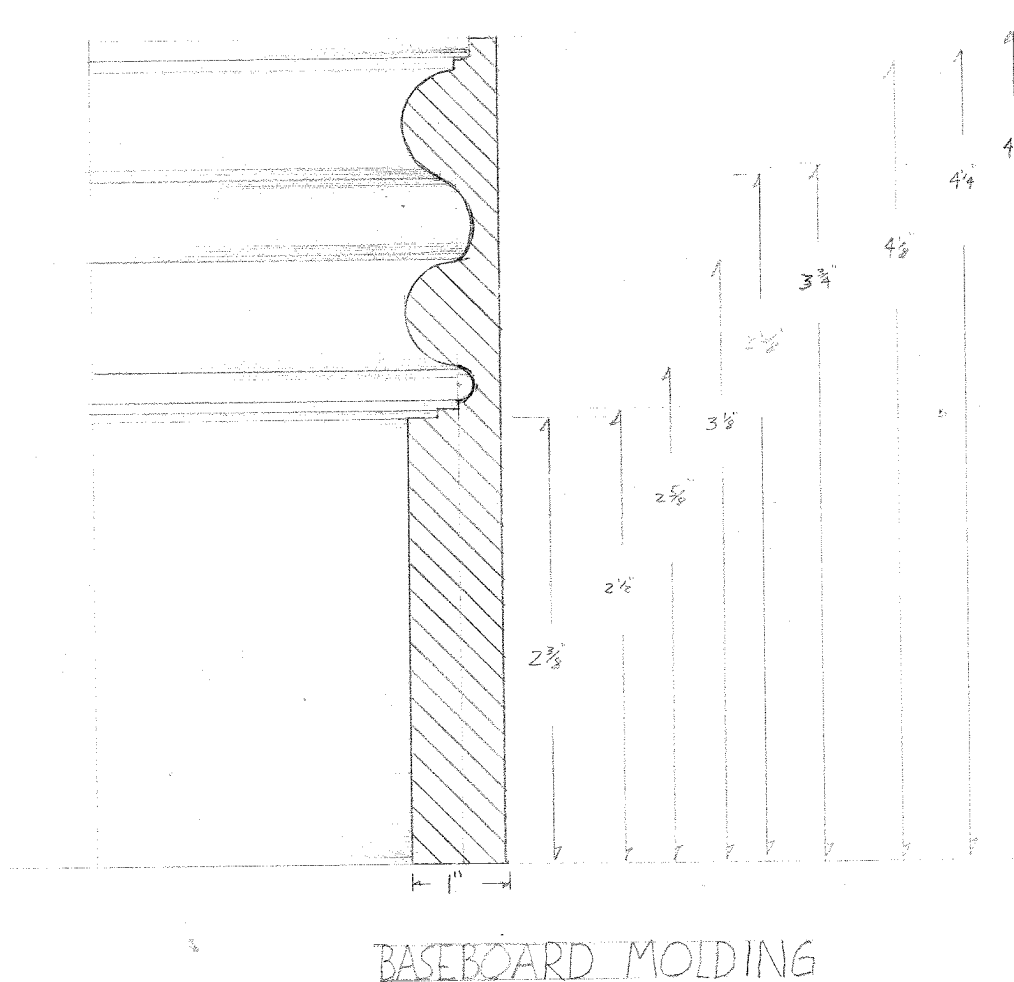1 [FINZI RM WALL 1]
Scale: 1/2" = 1'-0"2 [FINZI ROOM WALL 2]
Scale: 1/2" = 1'-0"3 [FINZI ROOM WALL 3]
Scale: 1/2" = 1'-0"4 [FINZI ROOM WALL 4]
Scale: 1/2" = 1'-0"5 [FINZI ROOM WALL 5]
Scale: 1/2" = 1'-0"11 [DETAIL D]
Scale: Actual Size9 [DETAIL B]
Scale: Actual Size10 [DETAIL A]
Scale: Actual Size

B

B

	FINZI ROOM 1 ELEVATION	
	SCALE: 1/2"=1'-0"	Plate
DATE: 4/6/2022	26	
Designer: Adam Hawkins		of 30

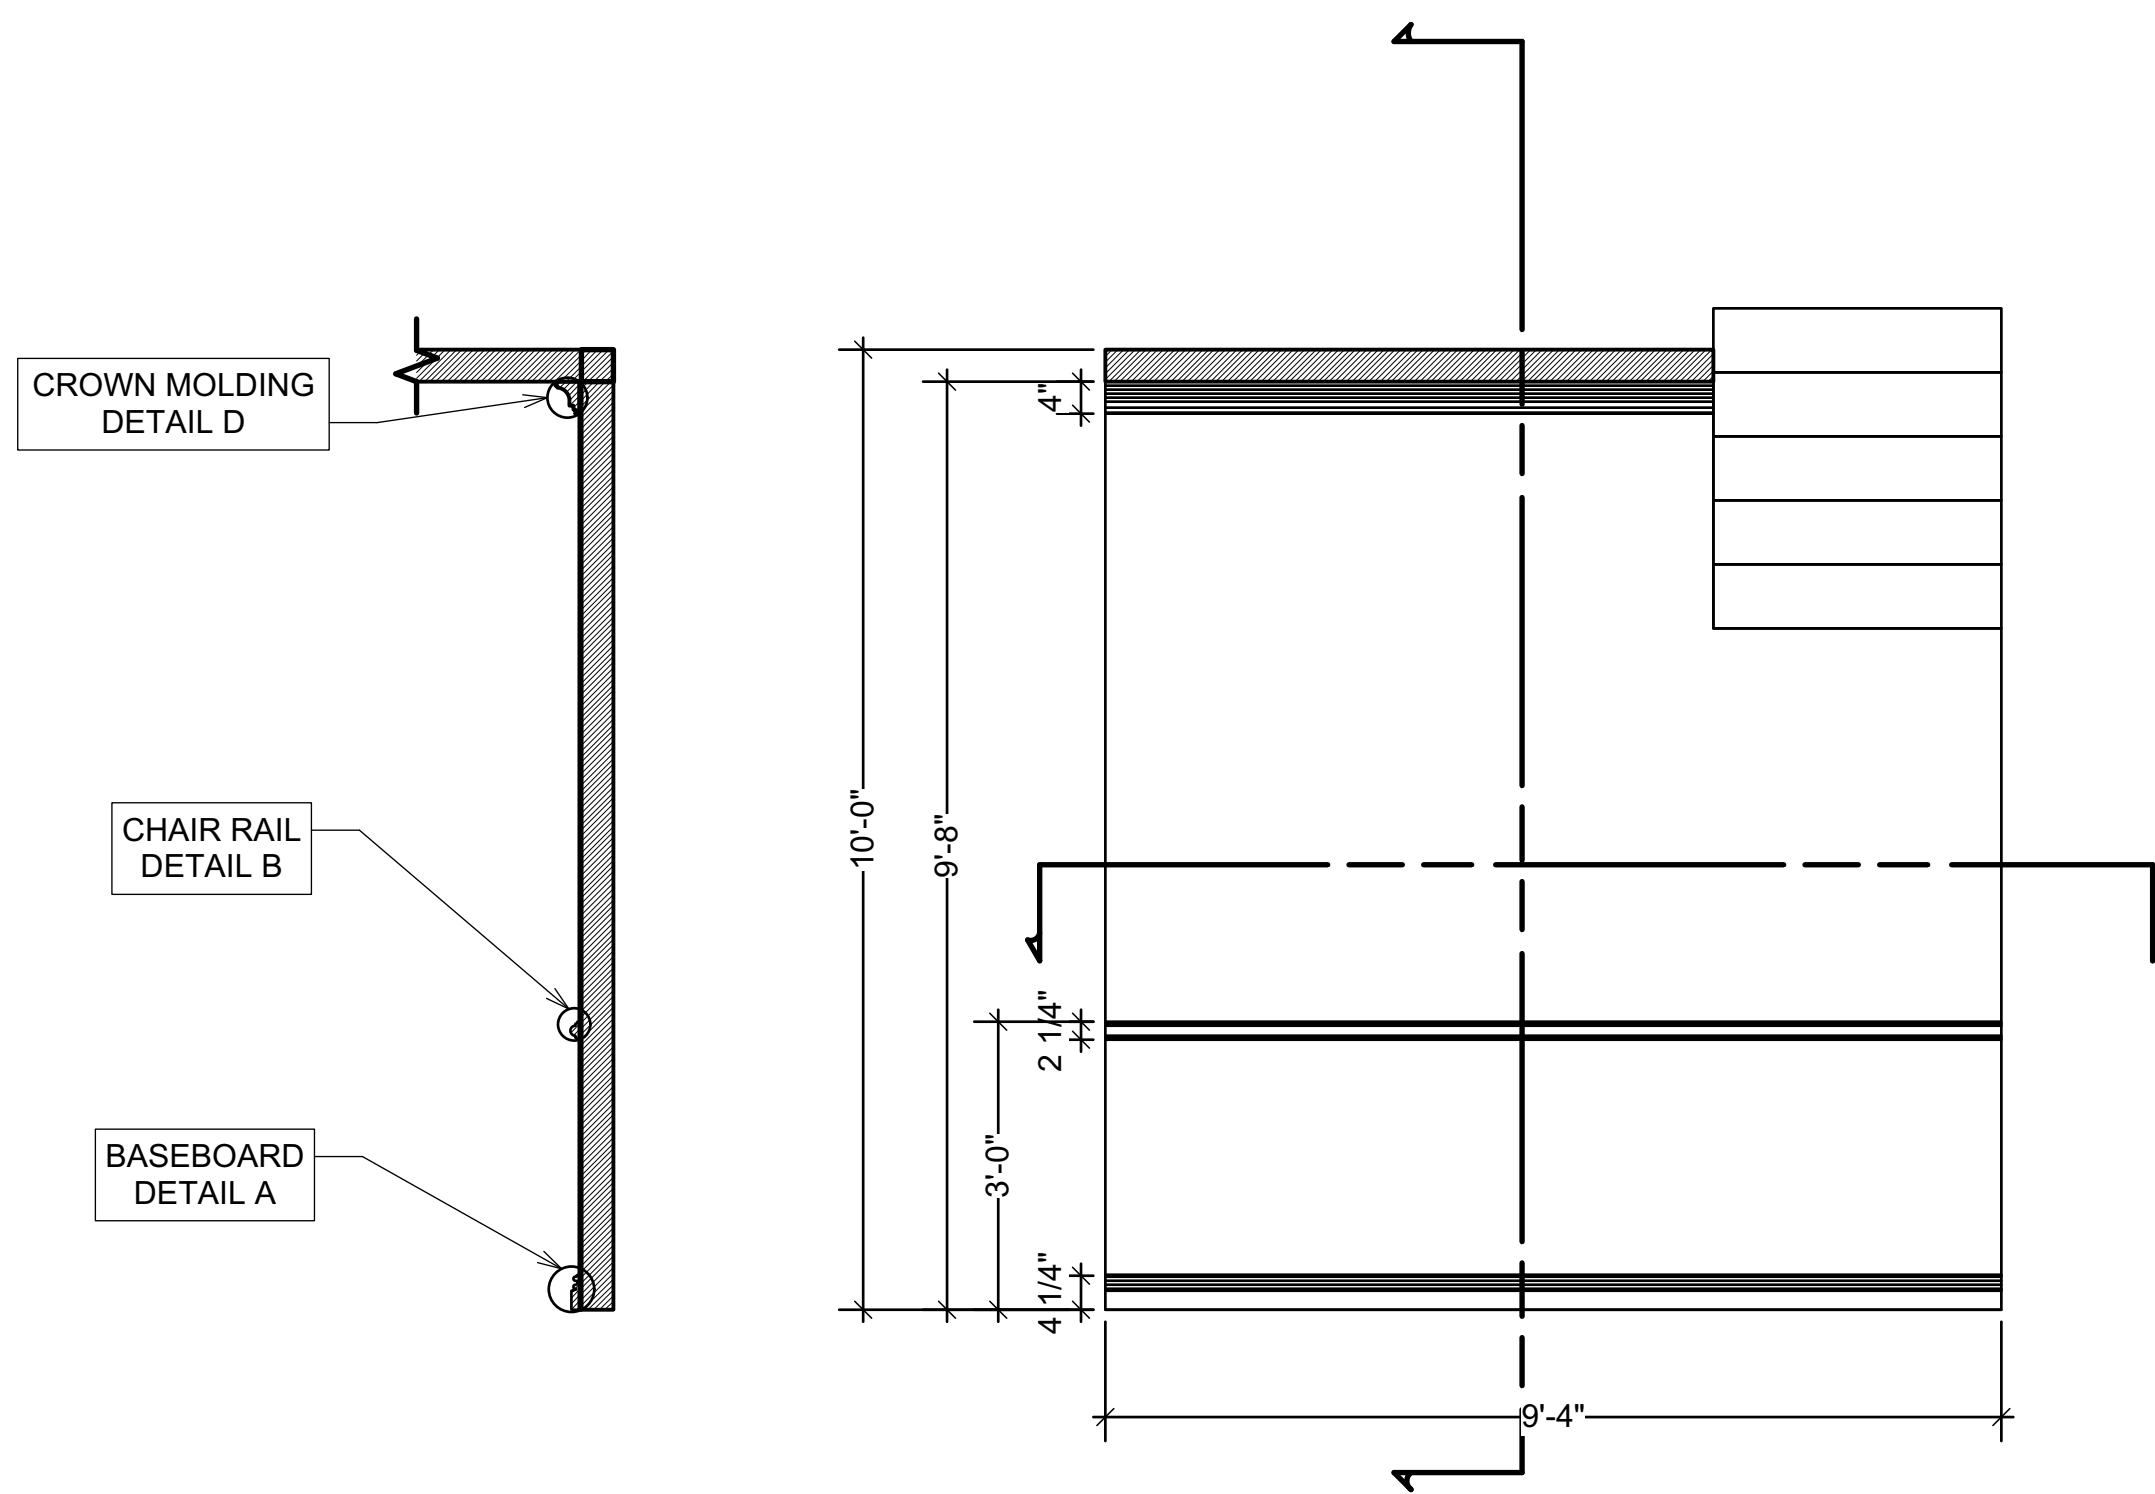


SECTION

FRONT




PLAN

6 [FINZI ROOM WALL 6]
Scale: 1/2" = 1'-0"

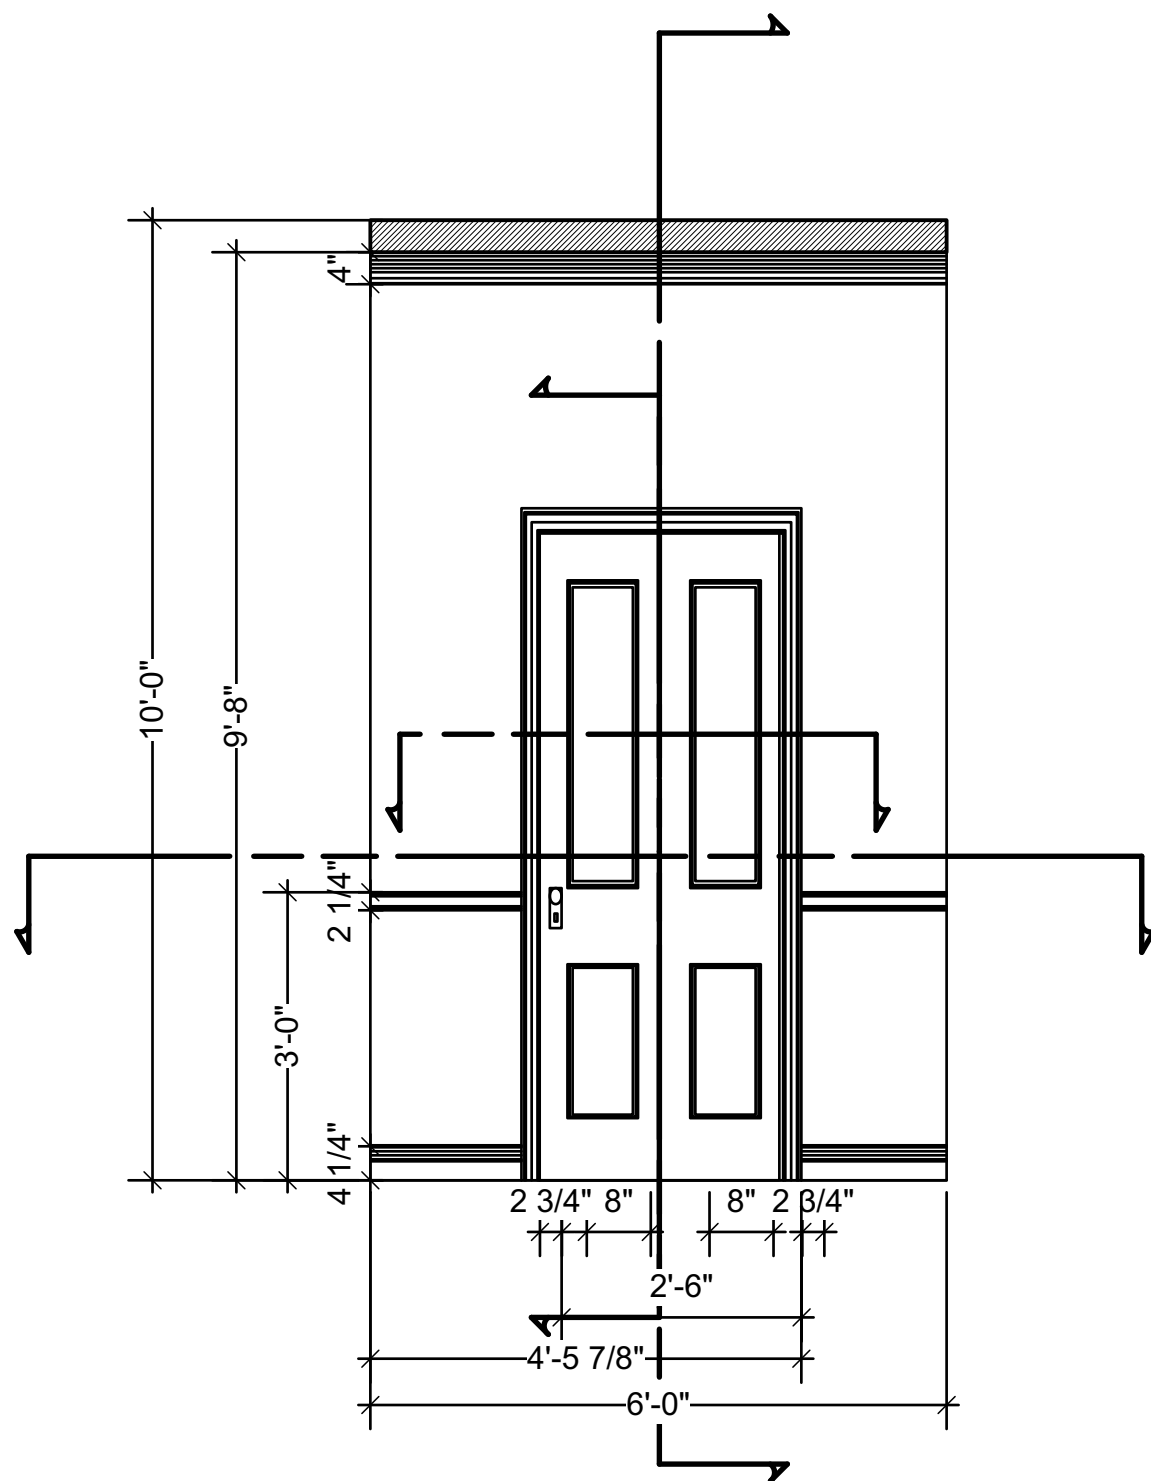


FRONT

SECTION

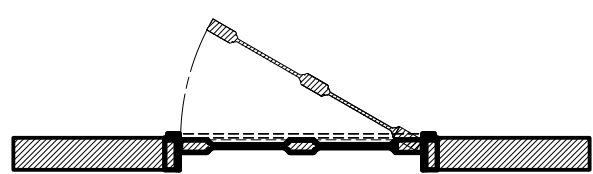


PLAN

1111 [FINZI]
Scale: 1/2" = 1'-0"

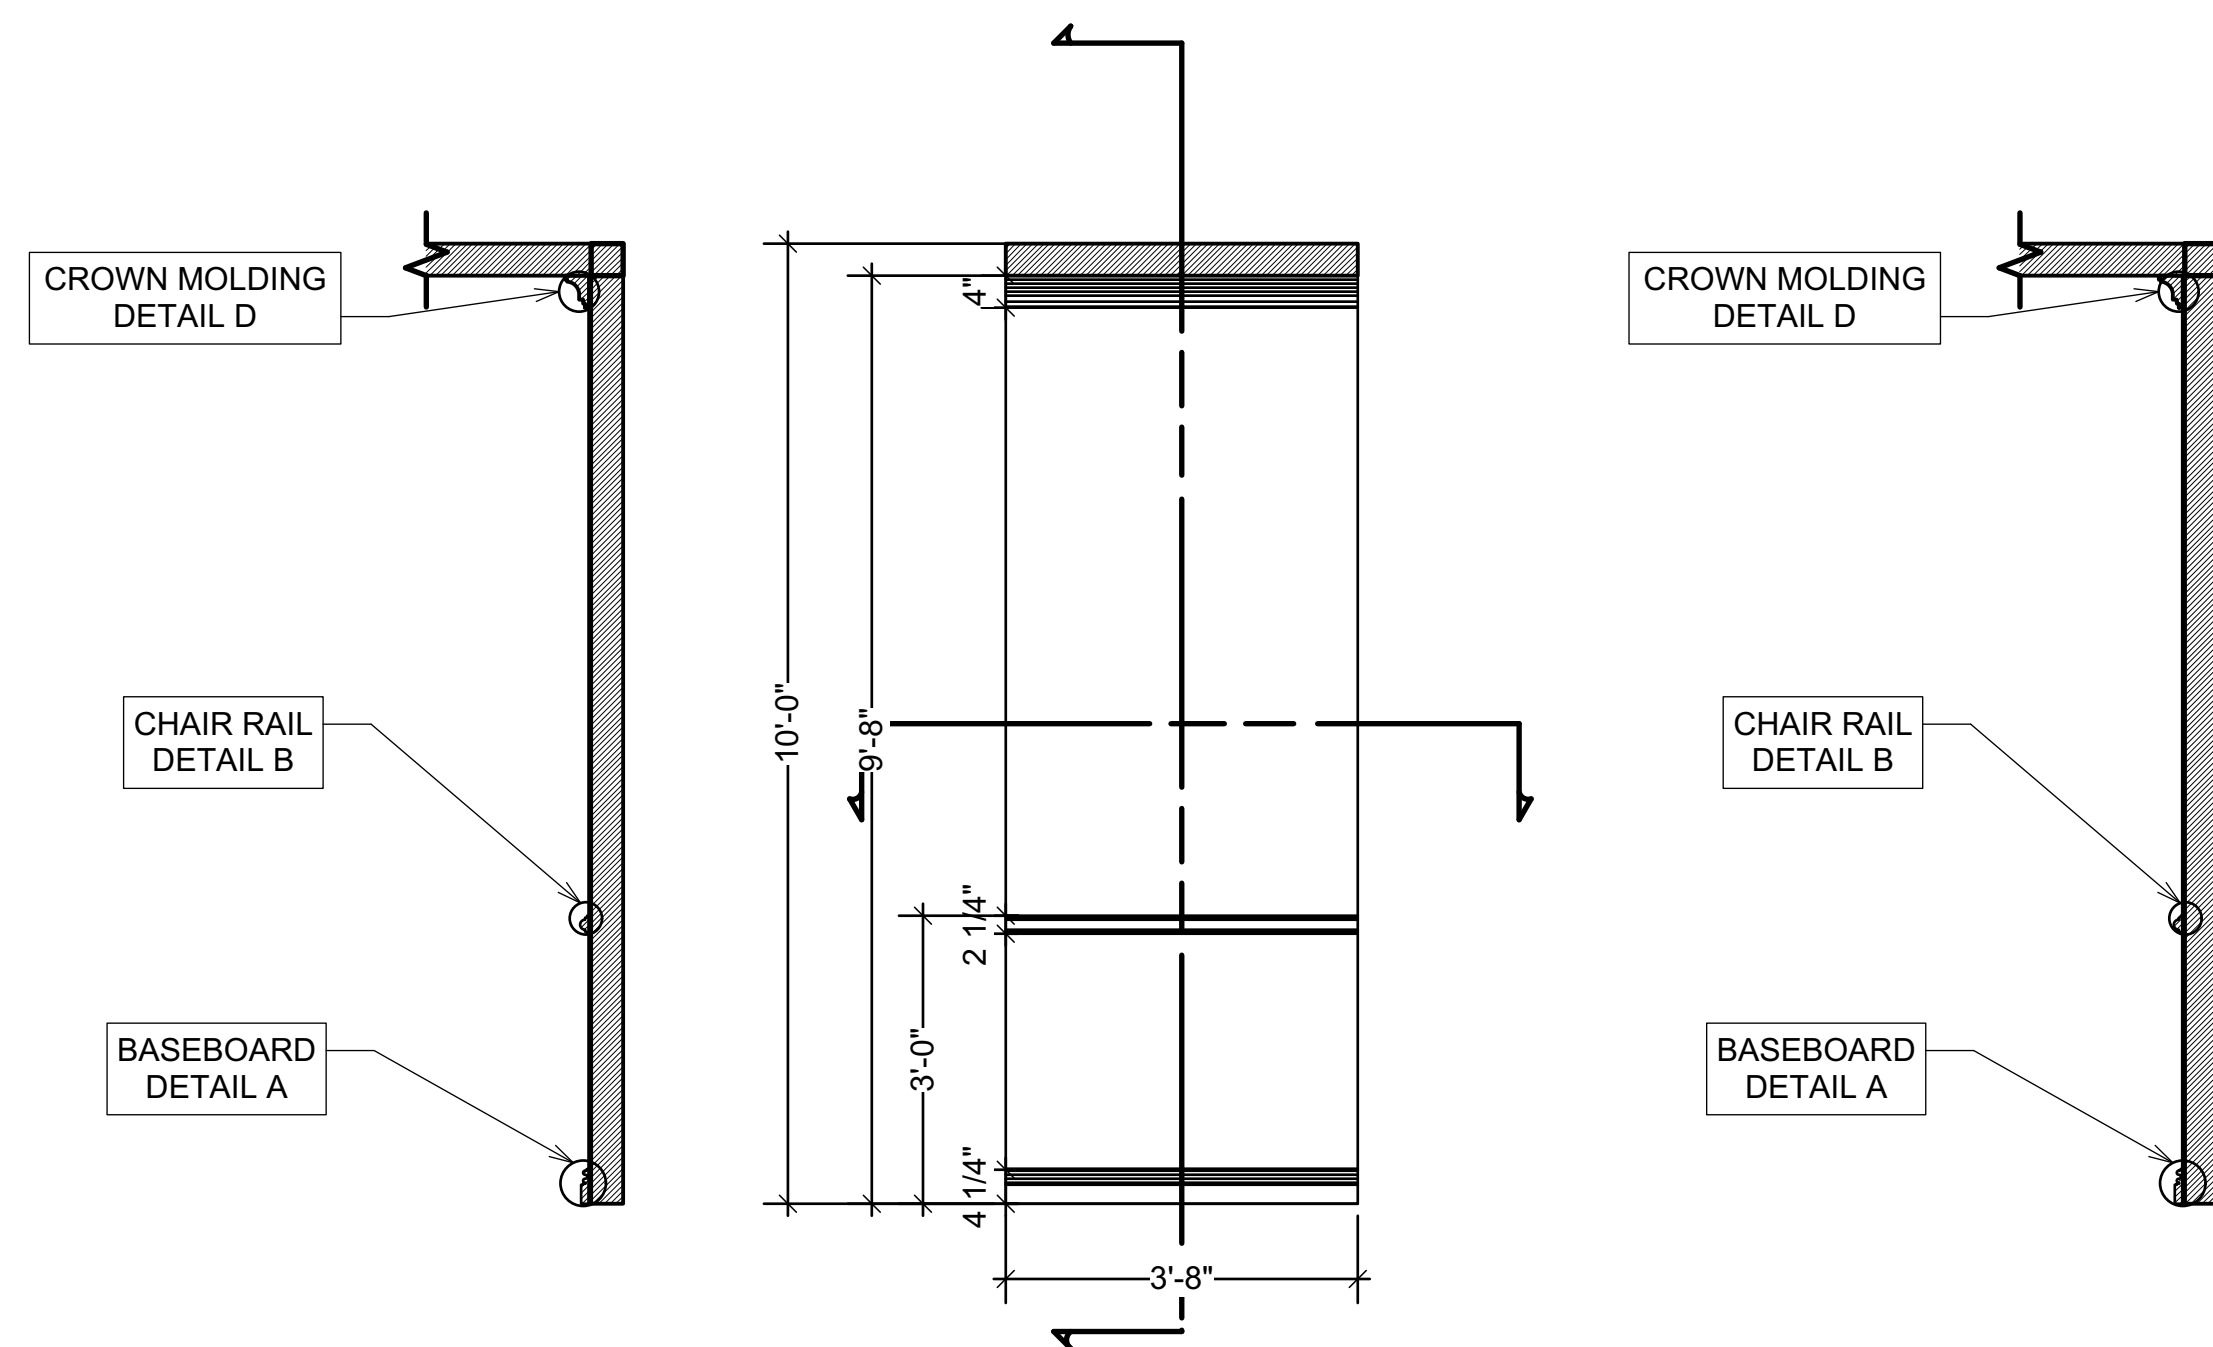


SECTION

FRONT

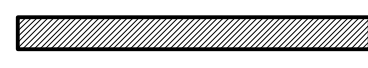

PLAN


7 [FINZI ROOM WALL 7]
Scale: 1/2" = 1'-0"

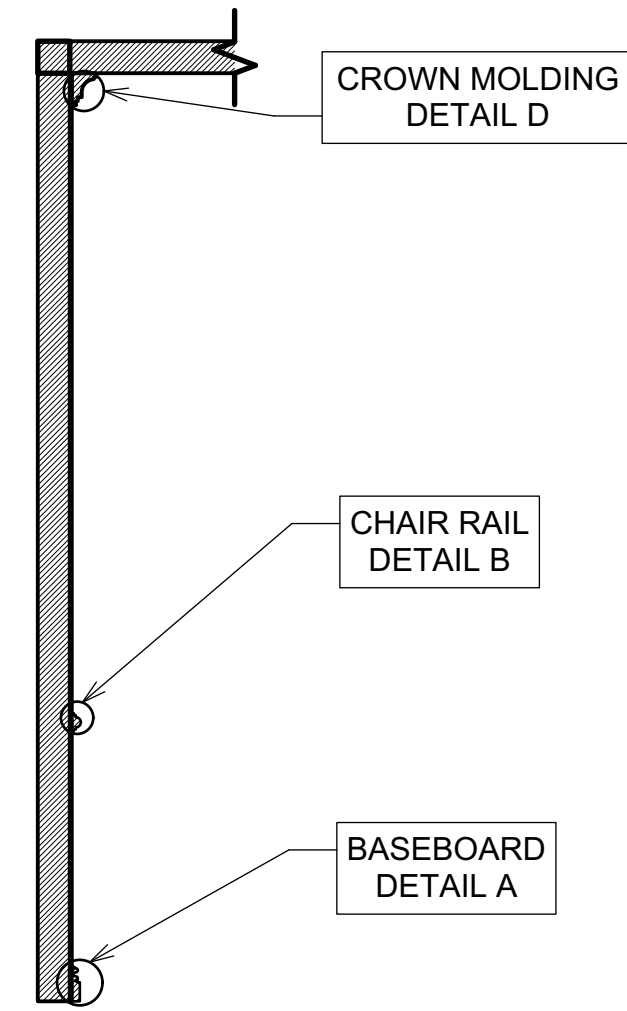


CROWN MOLDING
DETAIL D

CHAIR RAIL
DETAIL B


BASEBOARD
DETAIL A

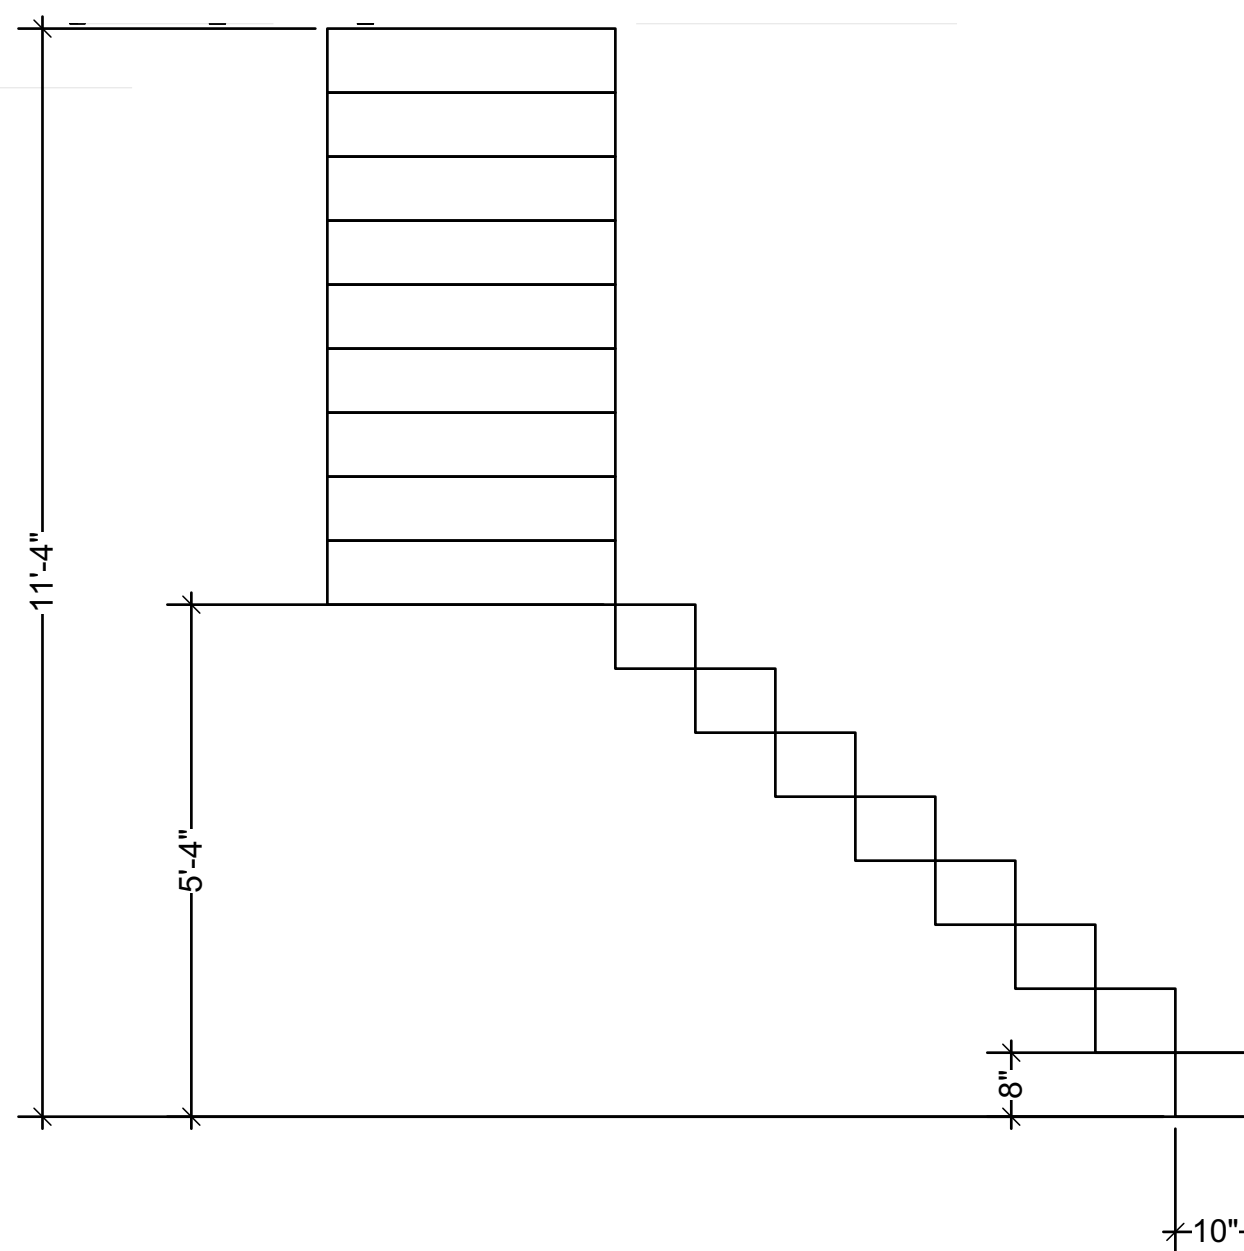

2 [FINZI STAIRS]
Scale: 1/2" = 1'-0"

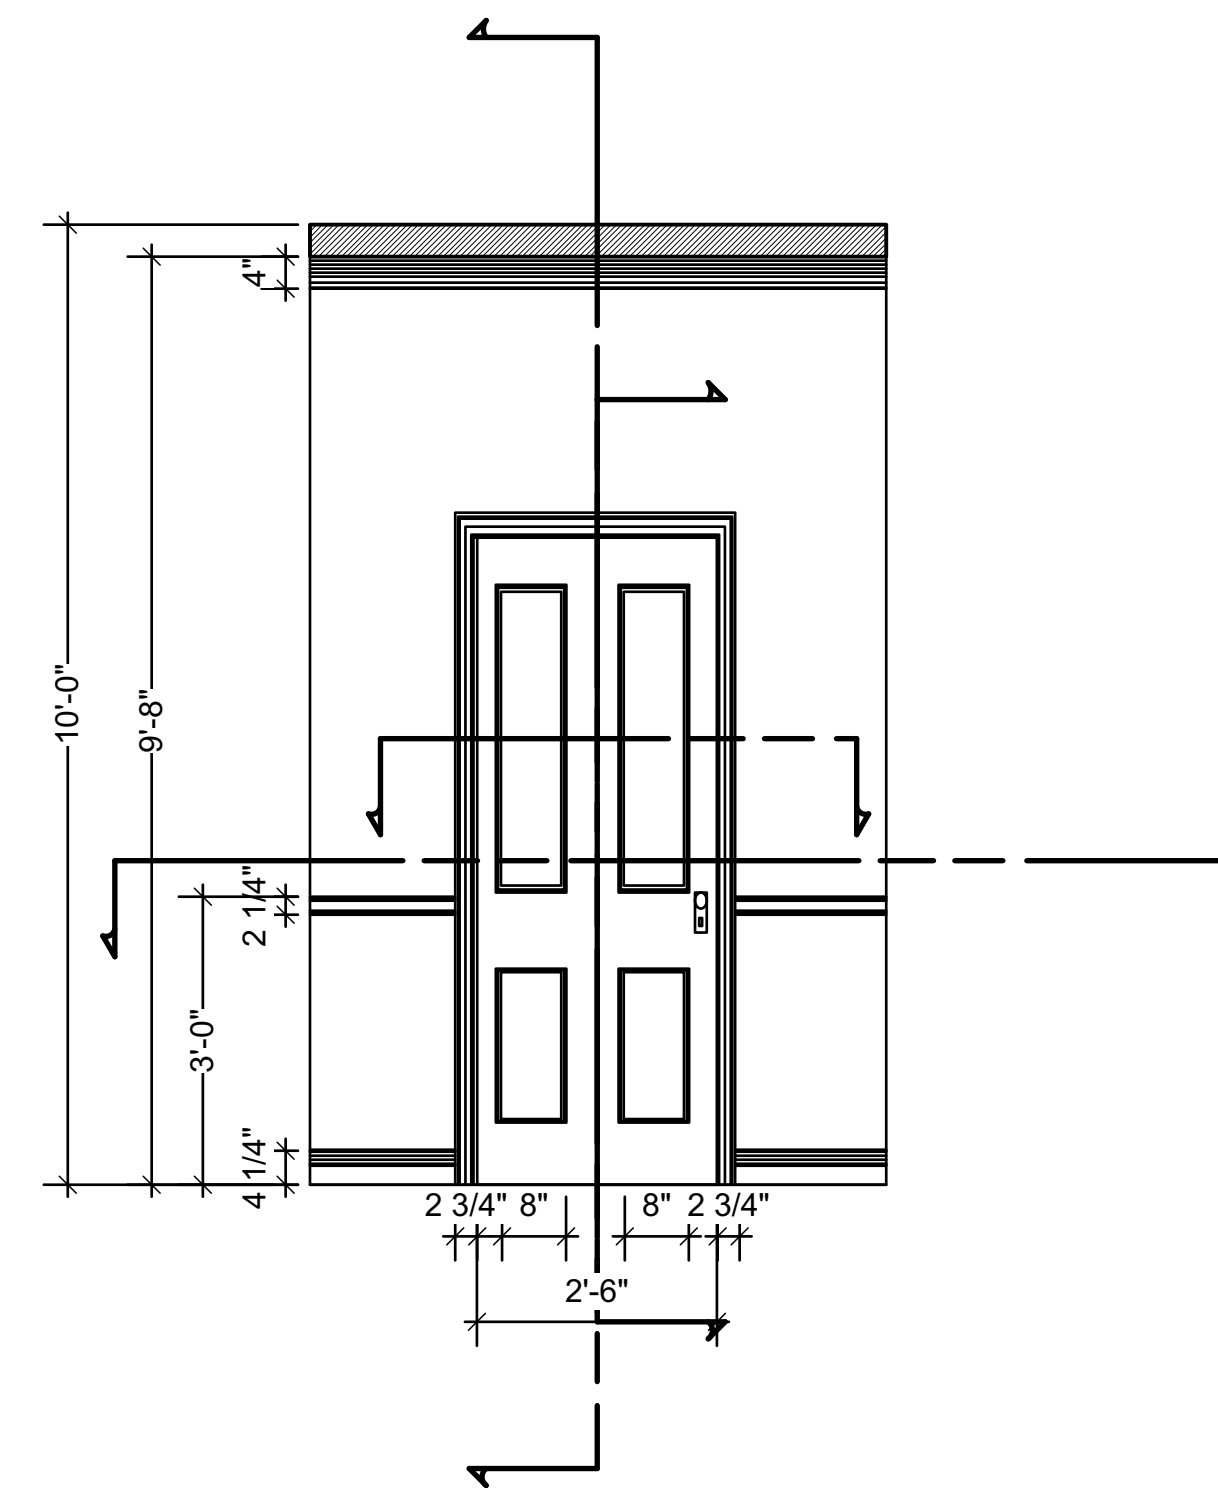


FRONT

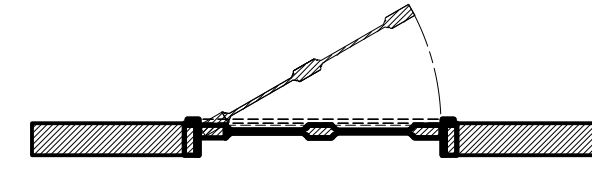


PLAN

1 [FINZI ROOM WALL 9]
Scale: 1/2" = 1'-0"

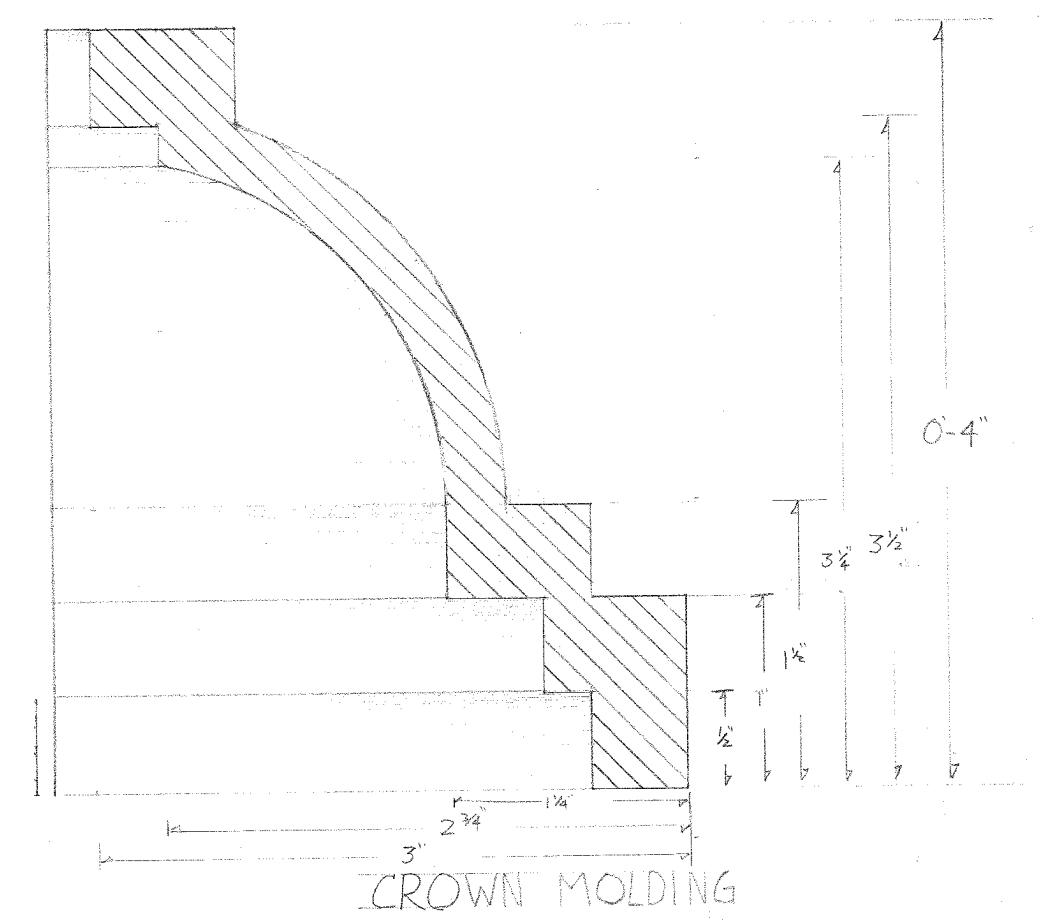


11 [DETAIL D]
Scale: Actual Size

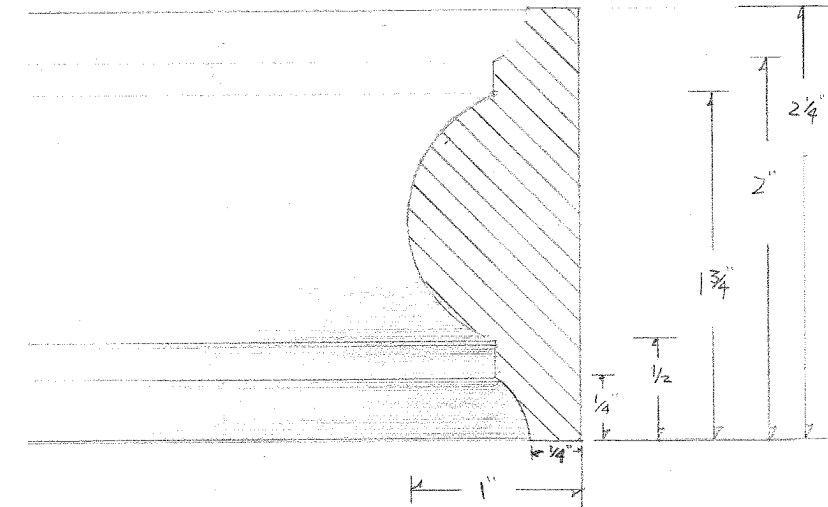


CHAIR RAIL

9 [DETAIL B]
Scale: Actual Size

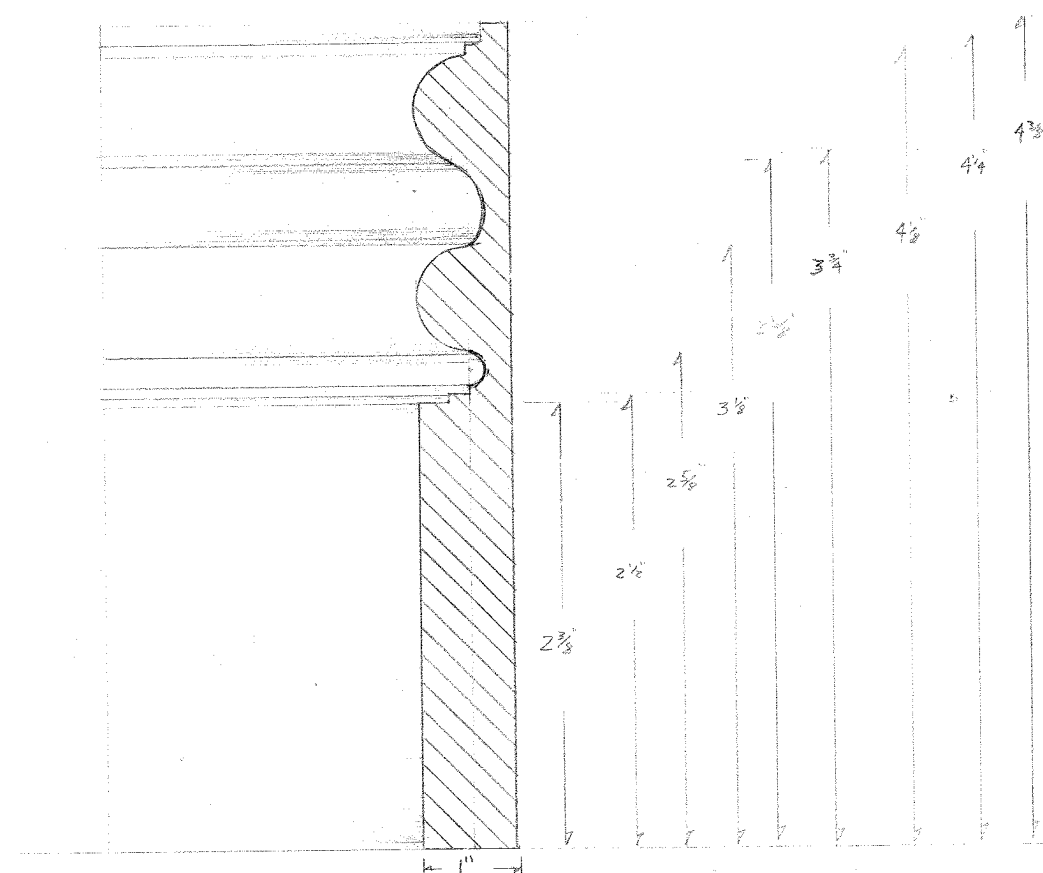

BASEBOARD MOLDING

10 [DETAIL A]
Scale: Actual Size

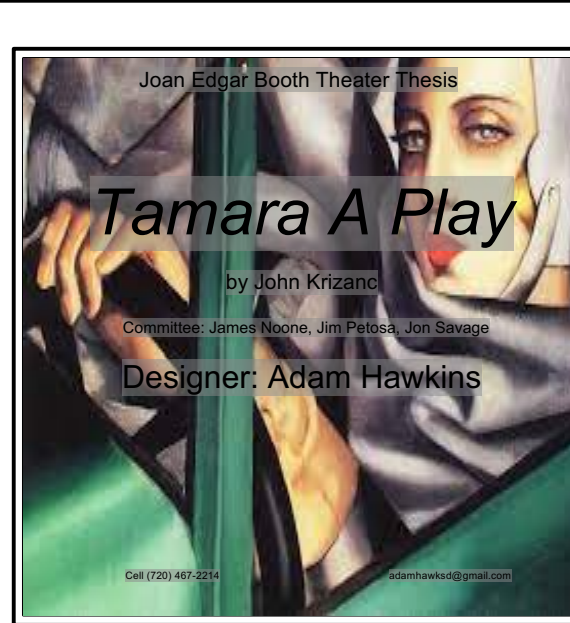

FINZI ROOM 2 ELEVATION

SCALE: 1/2"=1'-0" Plate

DATE: 4/6/2022

Designer: Adam Hawkins


These drawings represent the artist's interpretation of the design. The designer is not responsible for the construction of the design. The responsibility for the construction of the design is solely that of the client.

© 2022 Adam Hawkins. All rights reserved.



of 30




4 [MARIO ROOM WALL 4]
Scale: 1/2" = 1'-0"

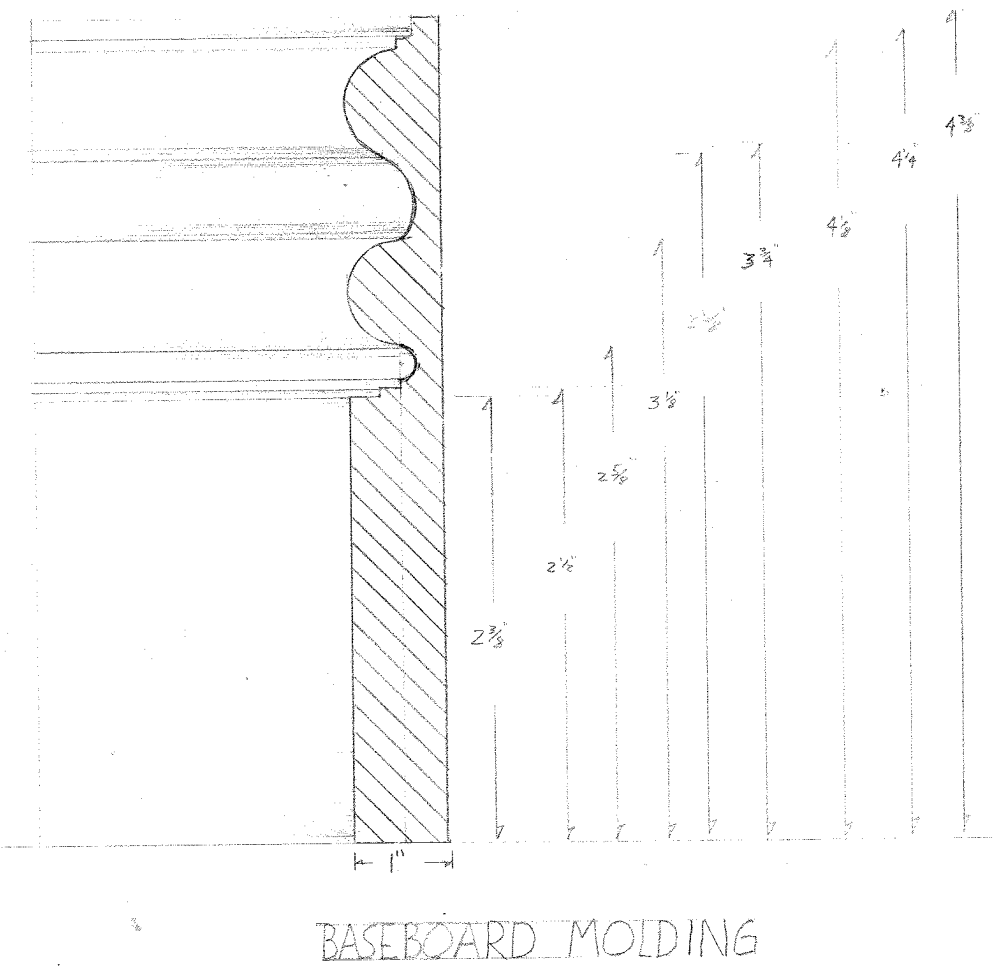


10 [DETAIL A]
Scale: Actual Size

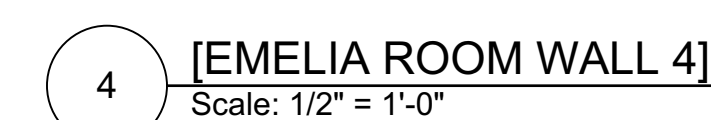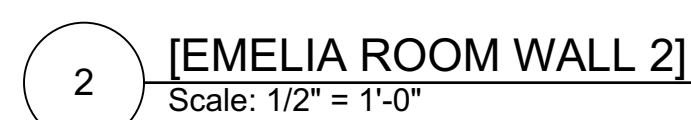


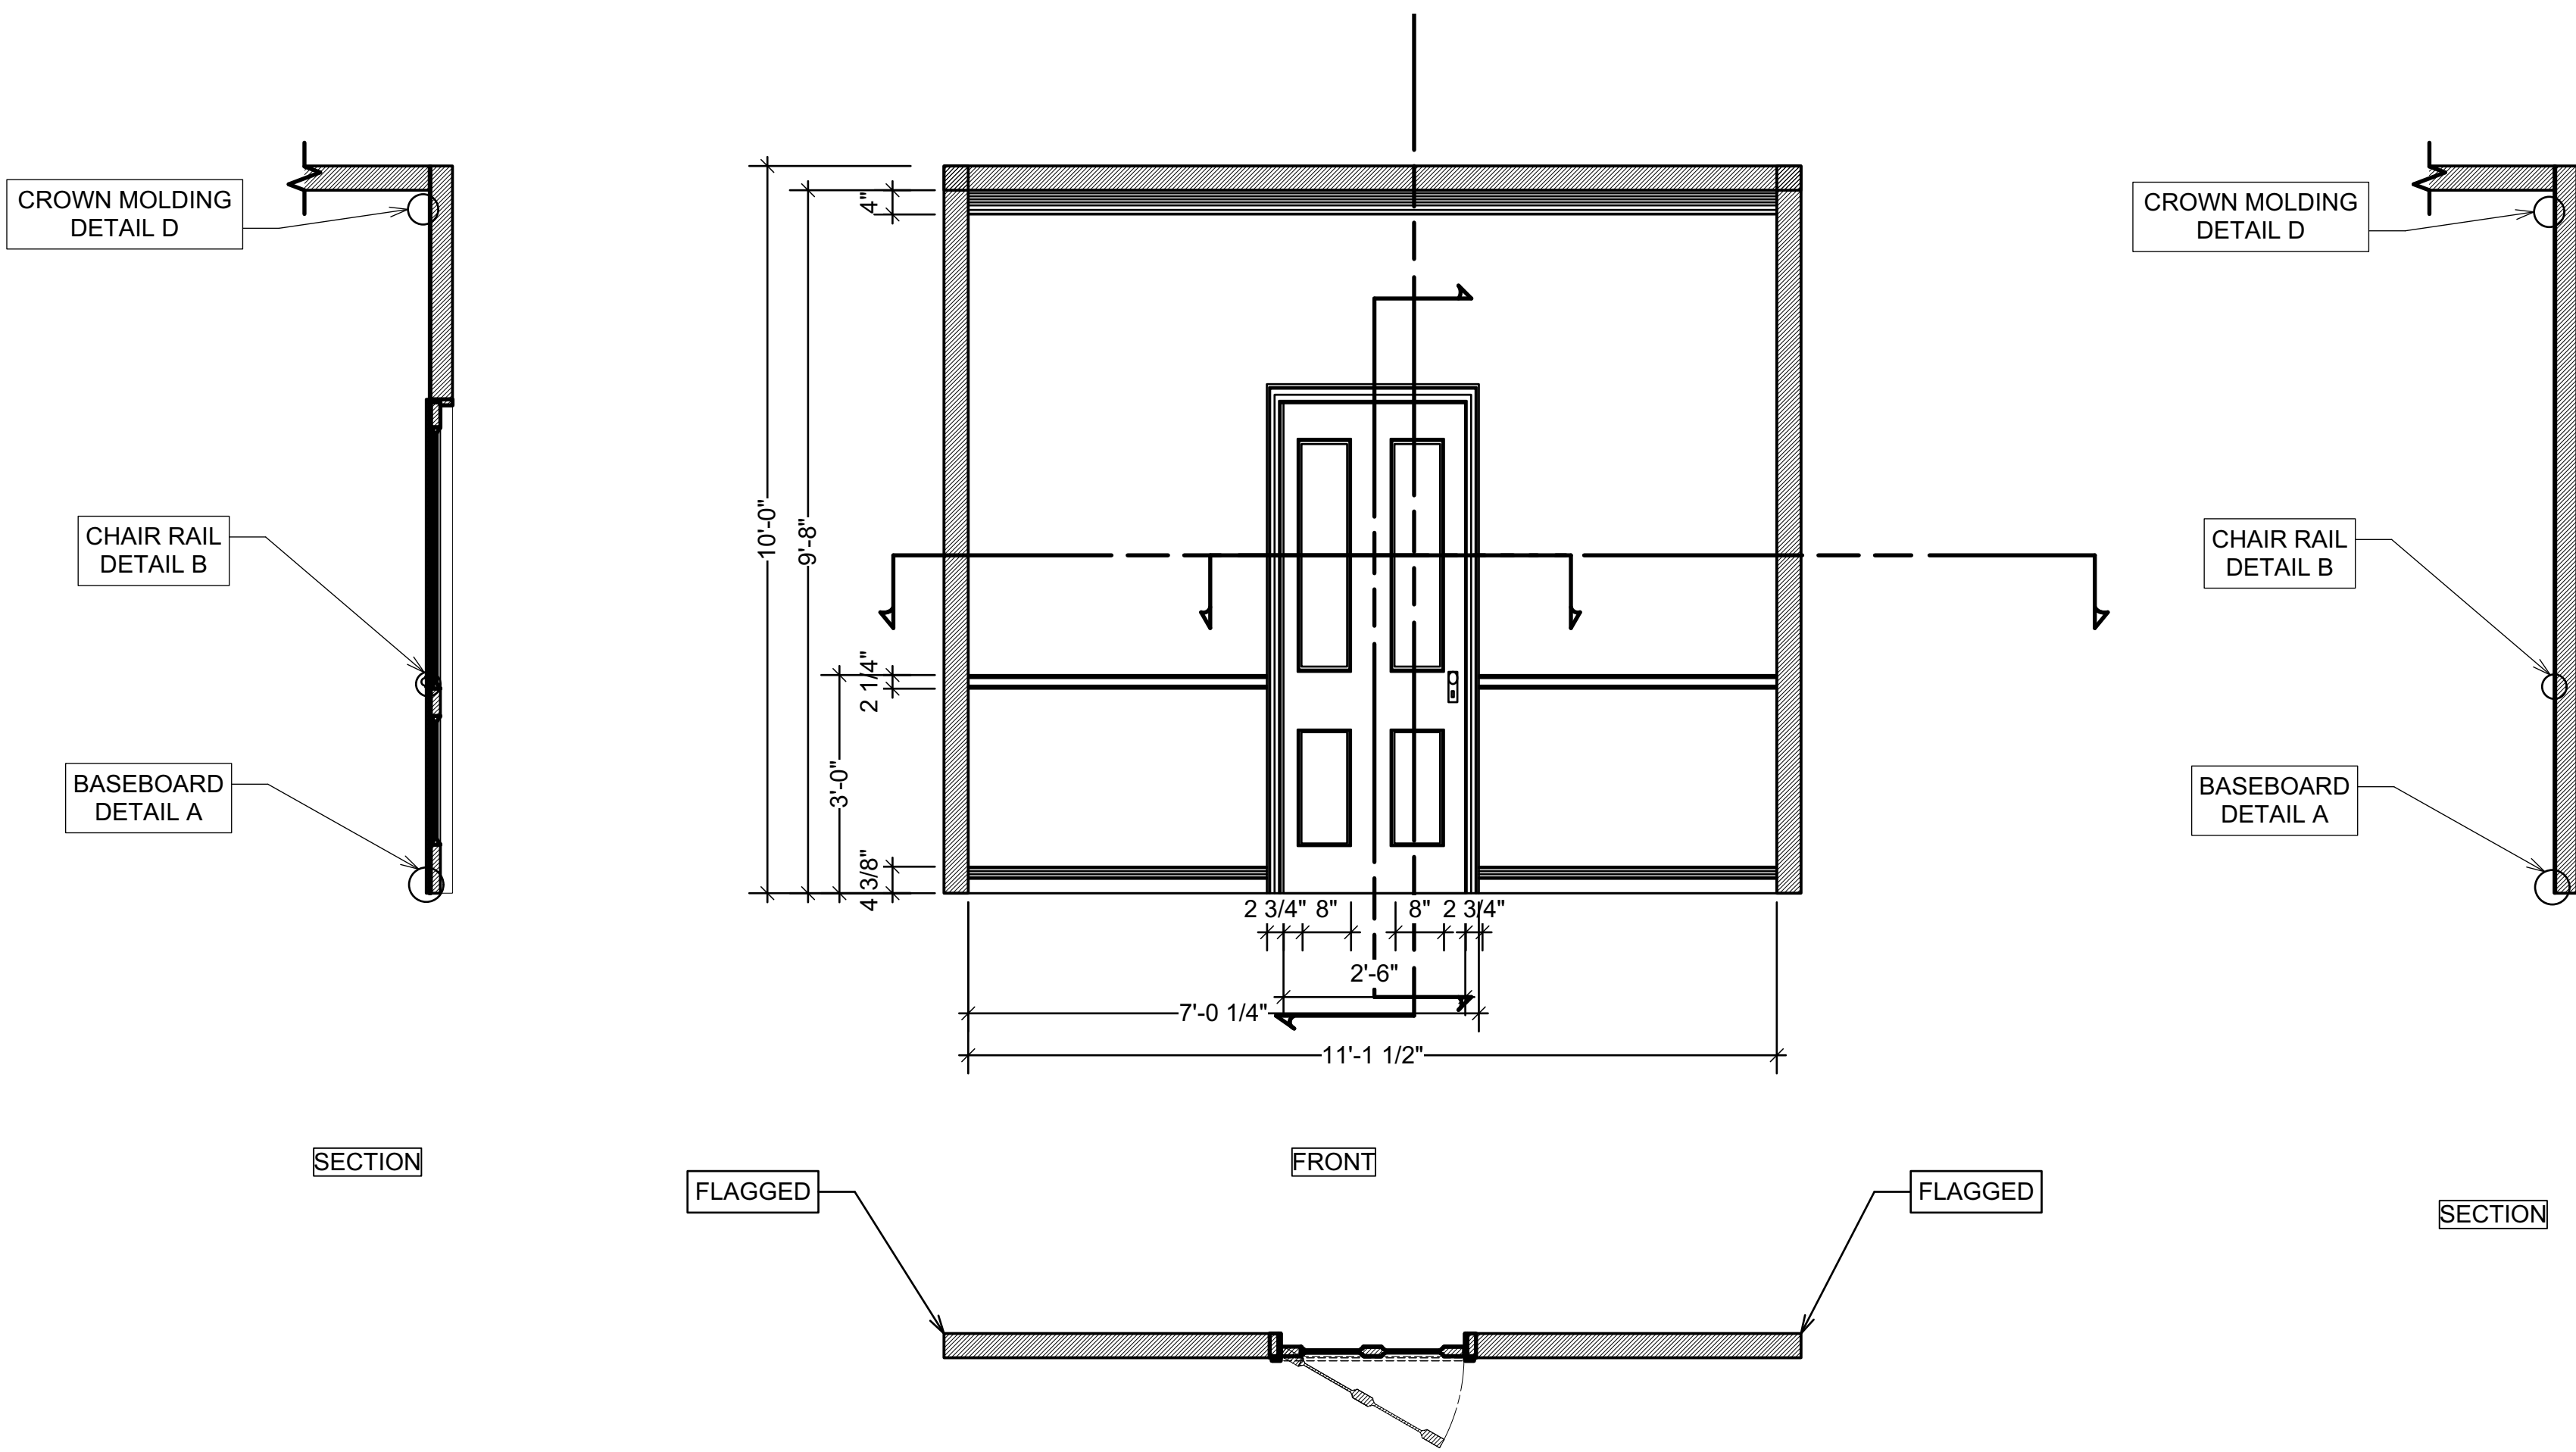


1 [DANTE WALL 1]
Scale: 1/2" = 1'-0"

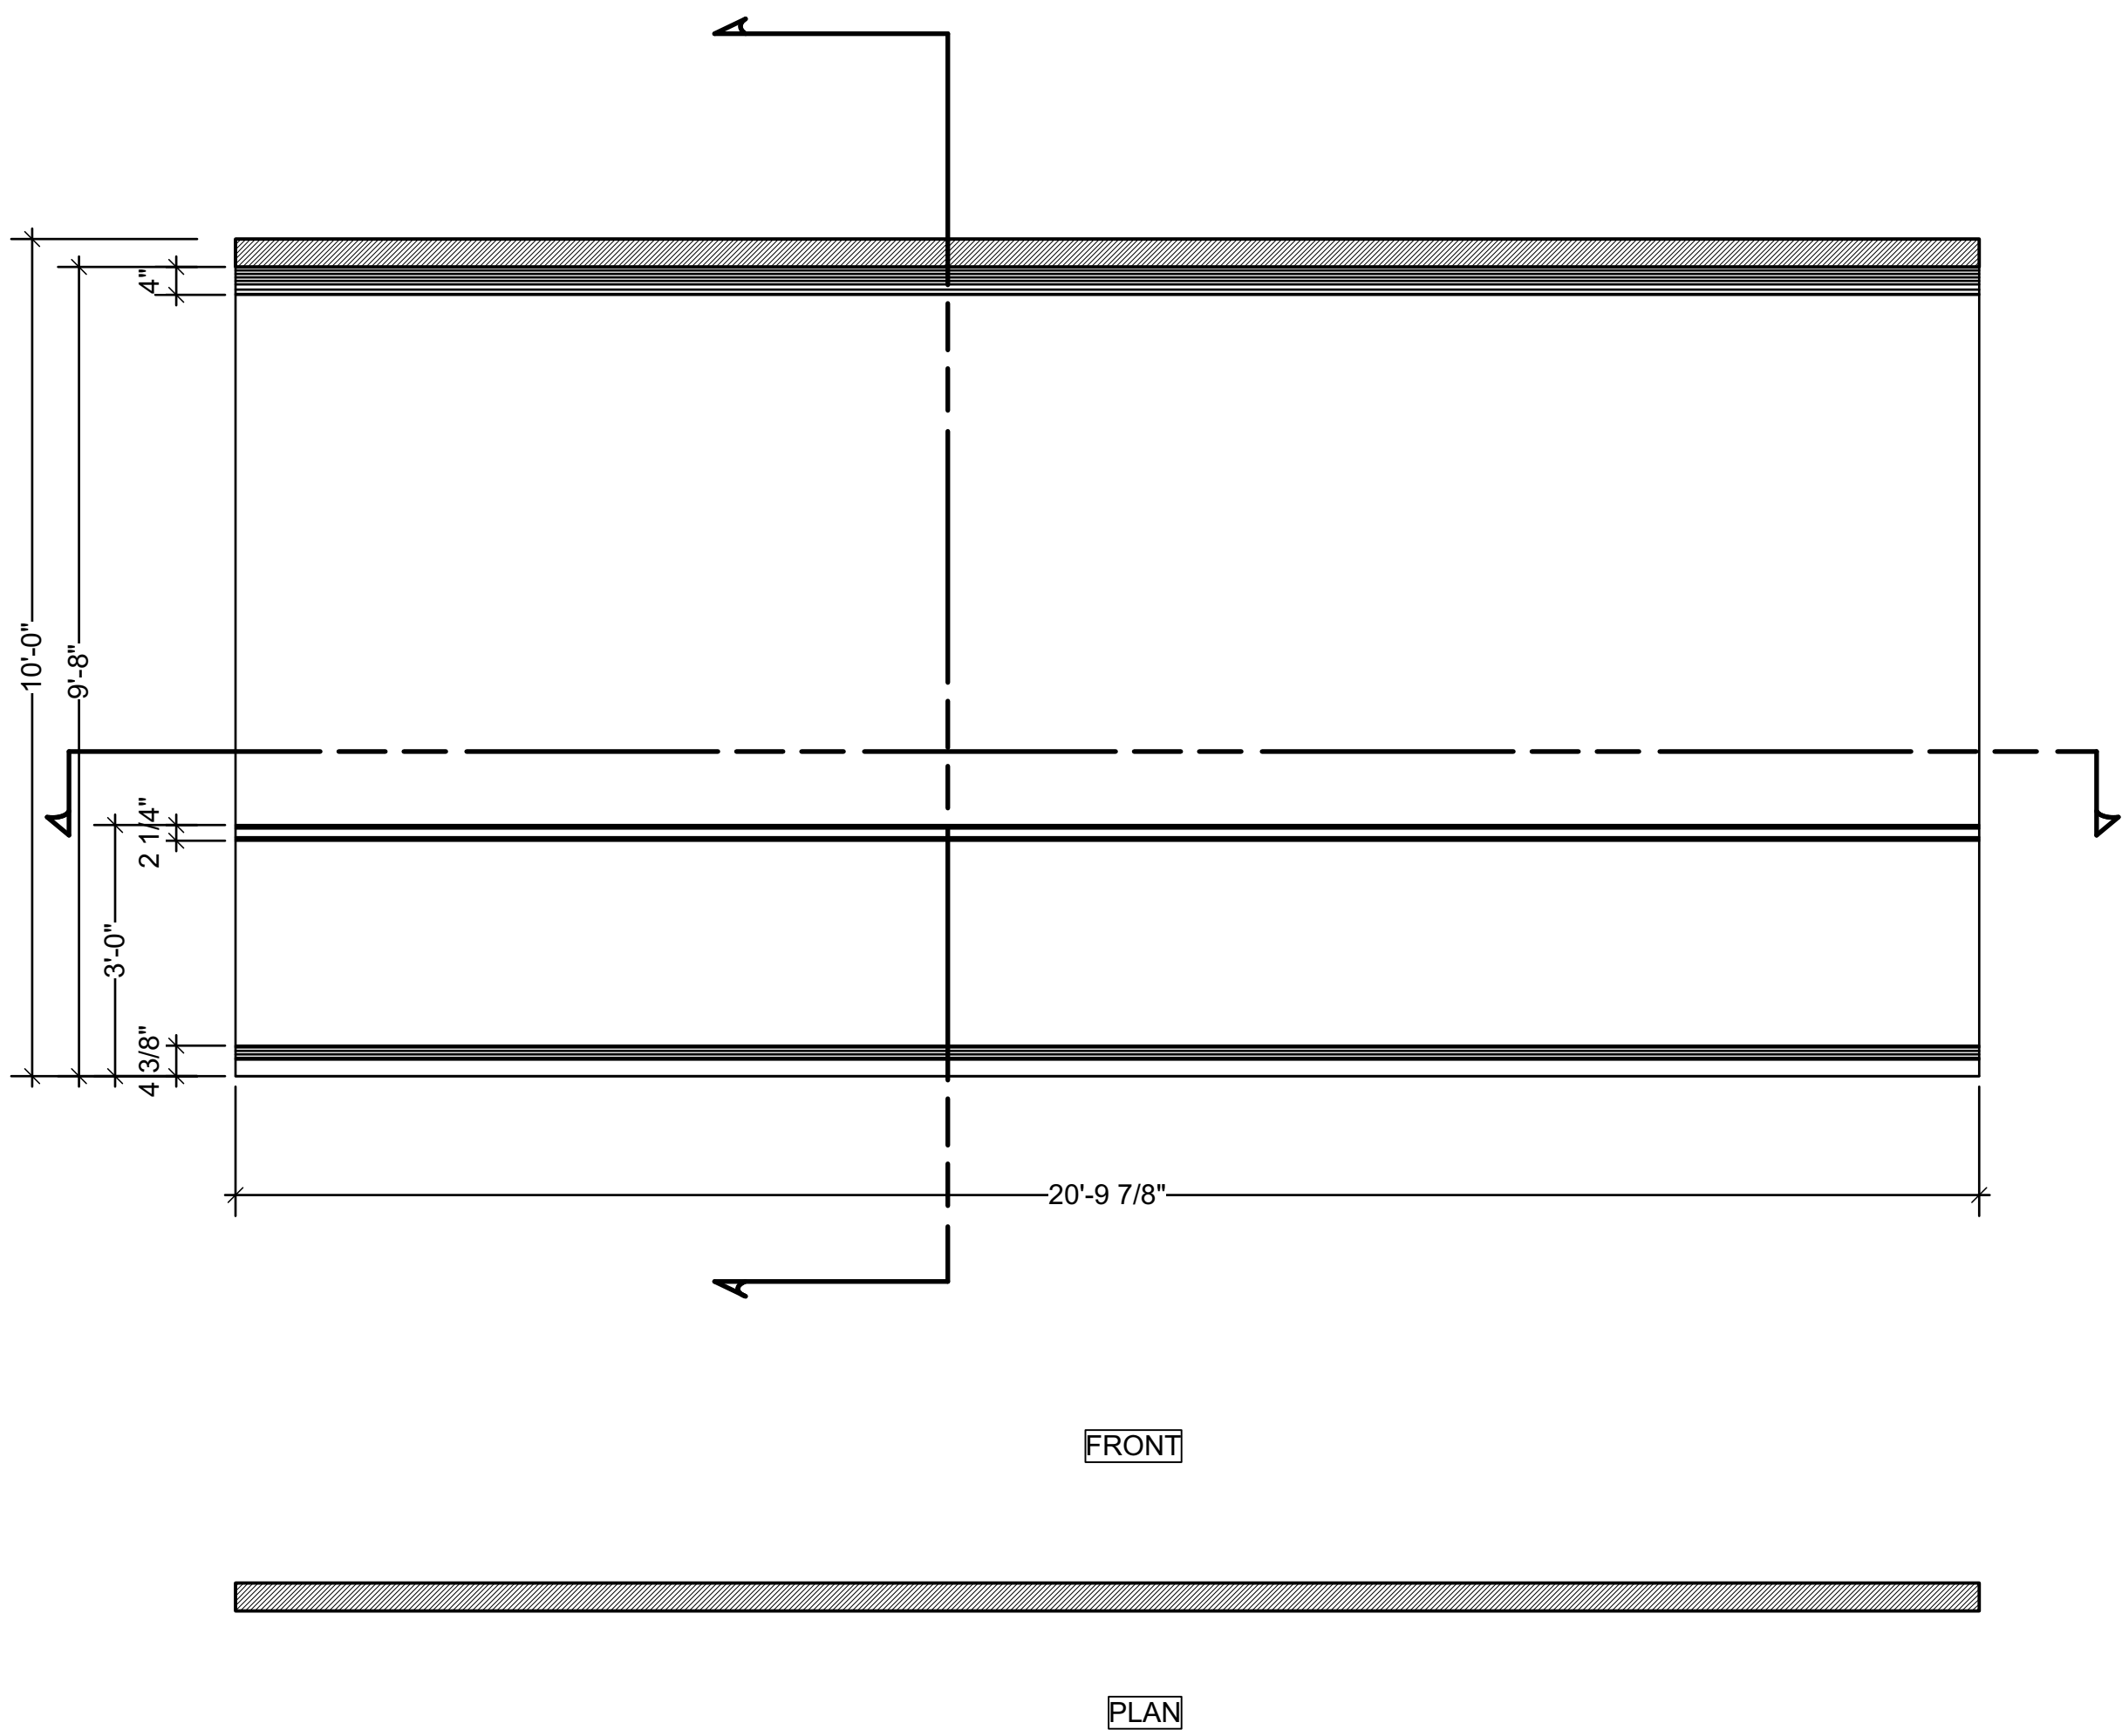


2 [DANTE ROOM WALL 2]
Scale: 1/2" = 1'-0"

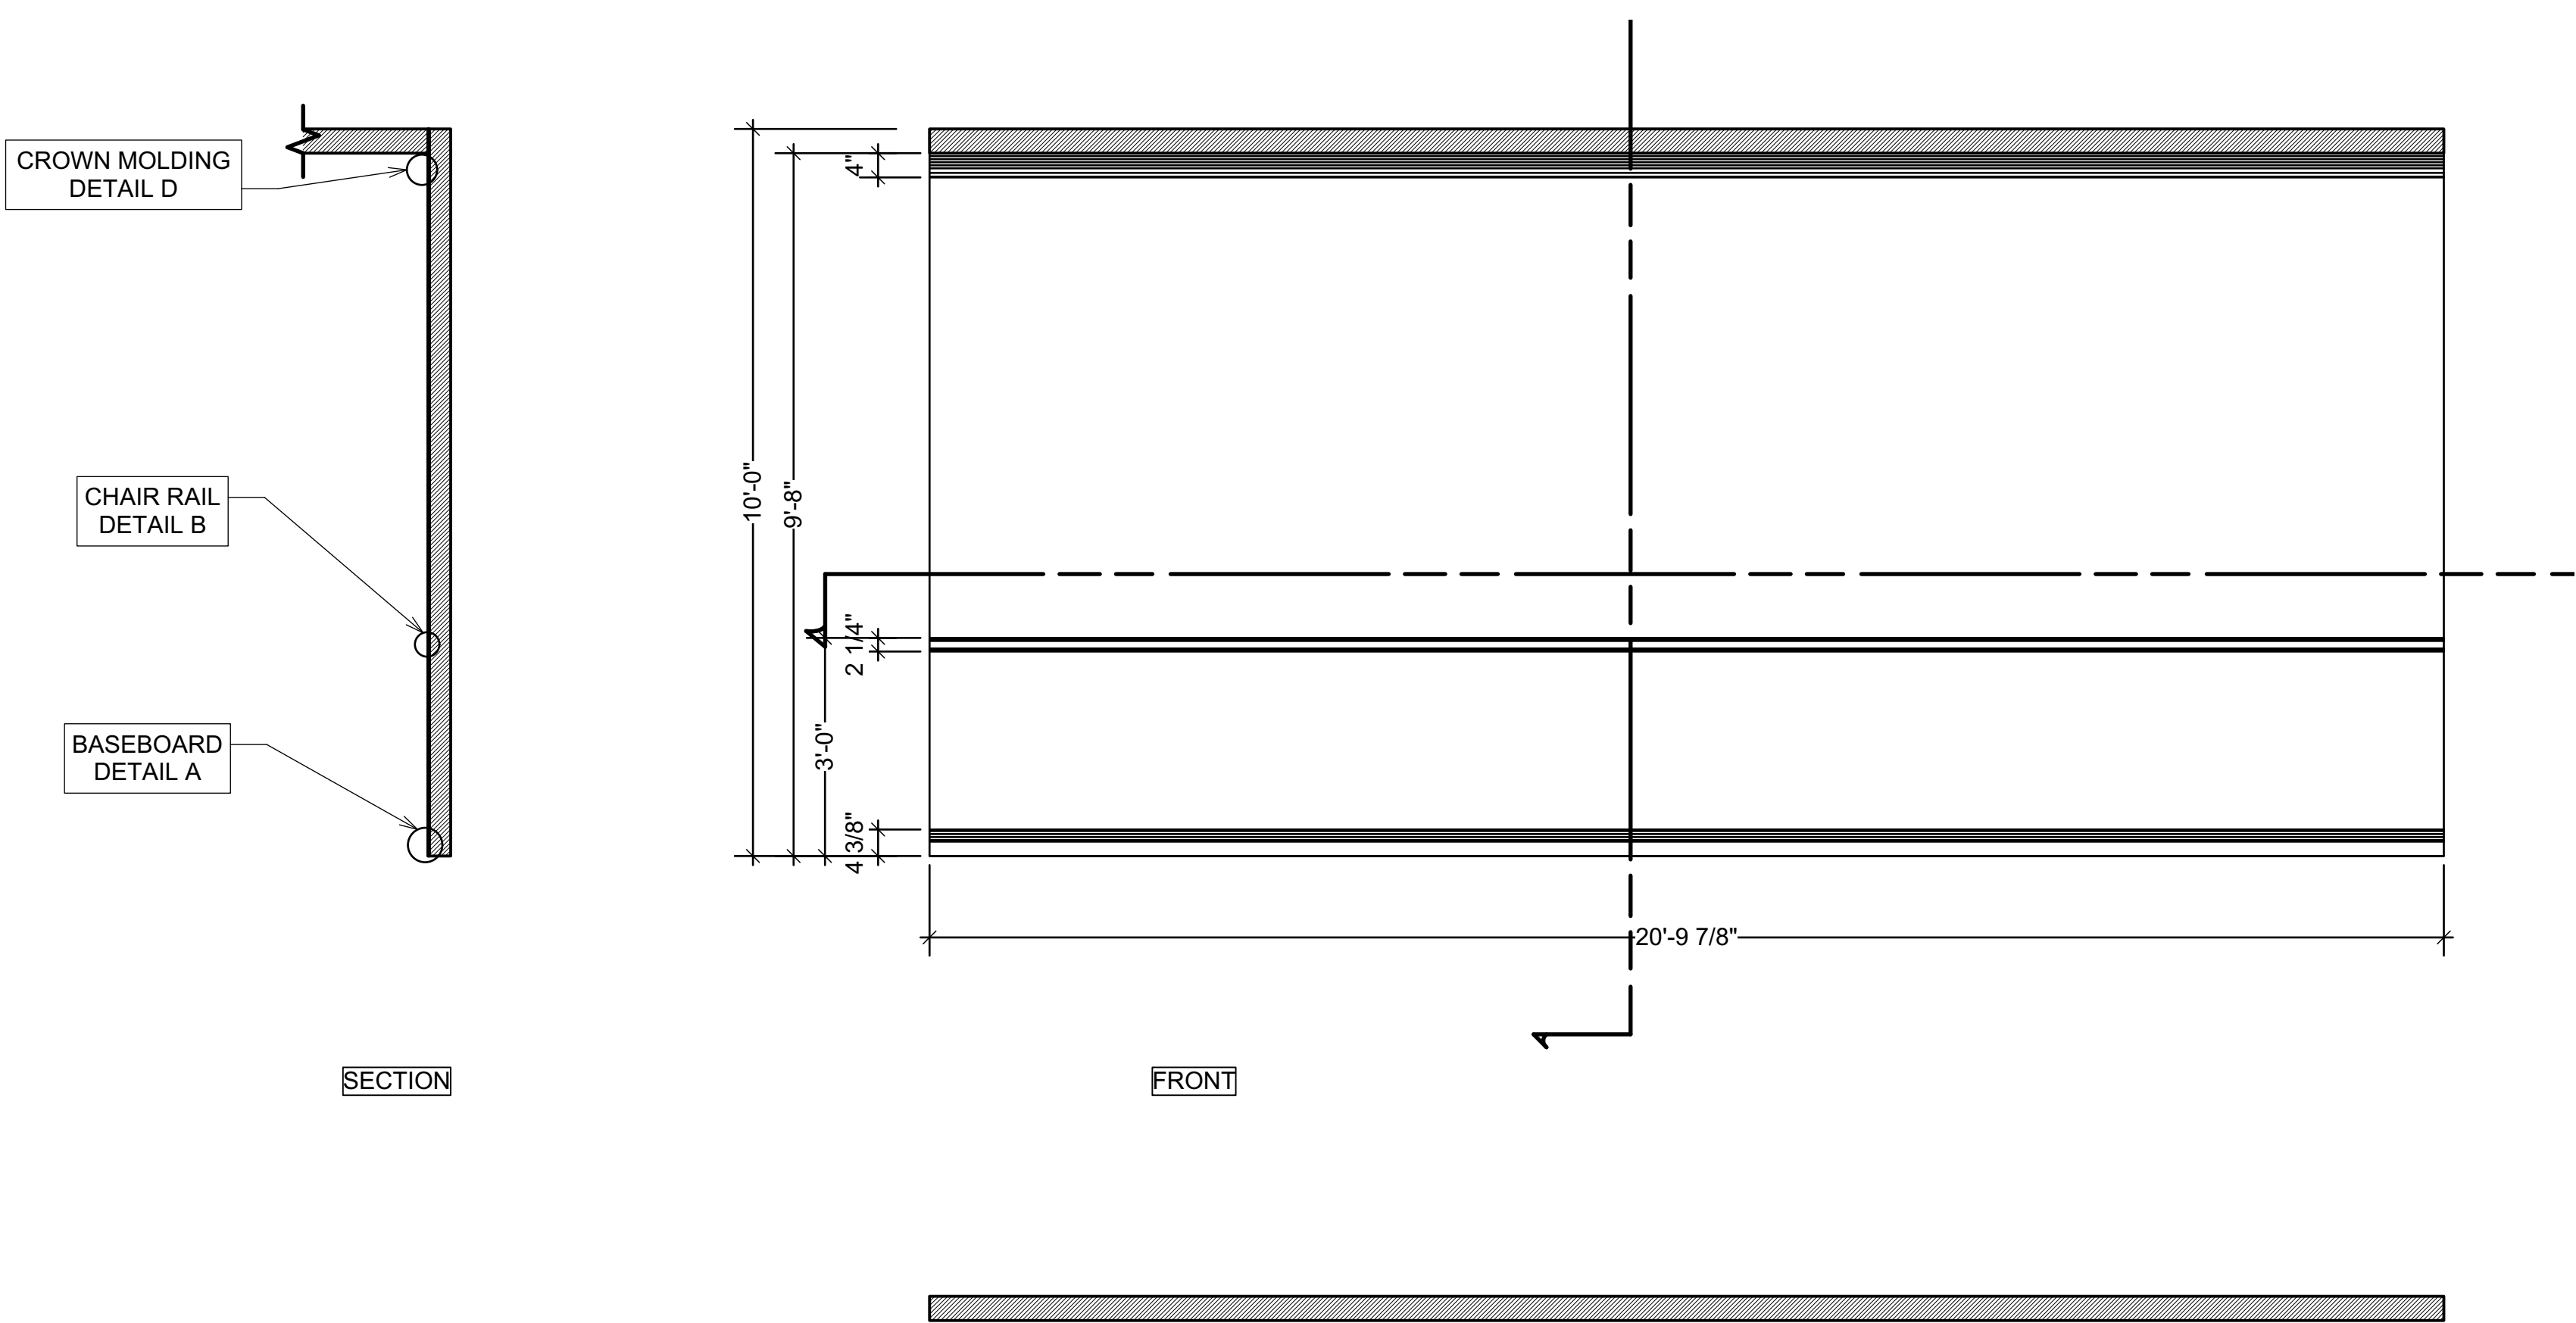


3 [DANTE ROOM WALL 3]
Scale: 1/2" = 1'-0"

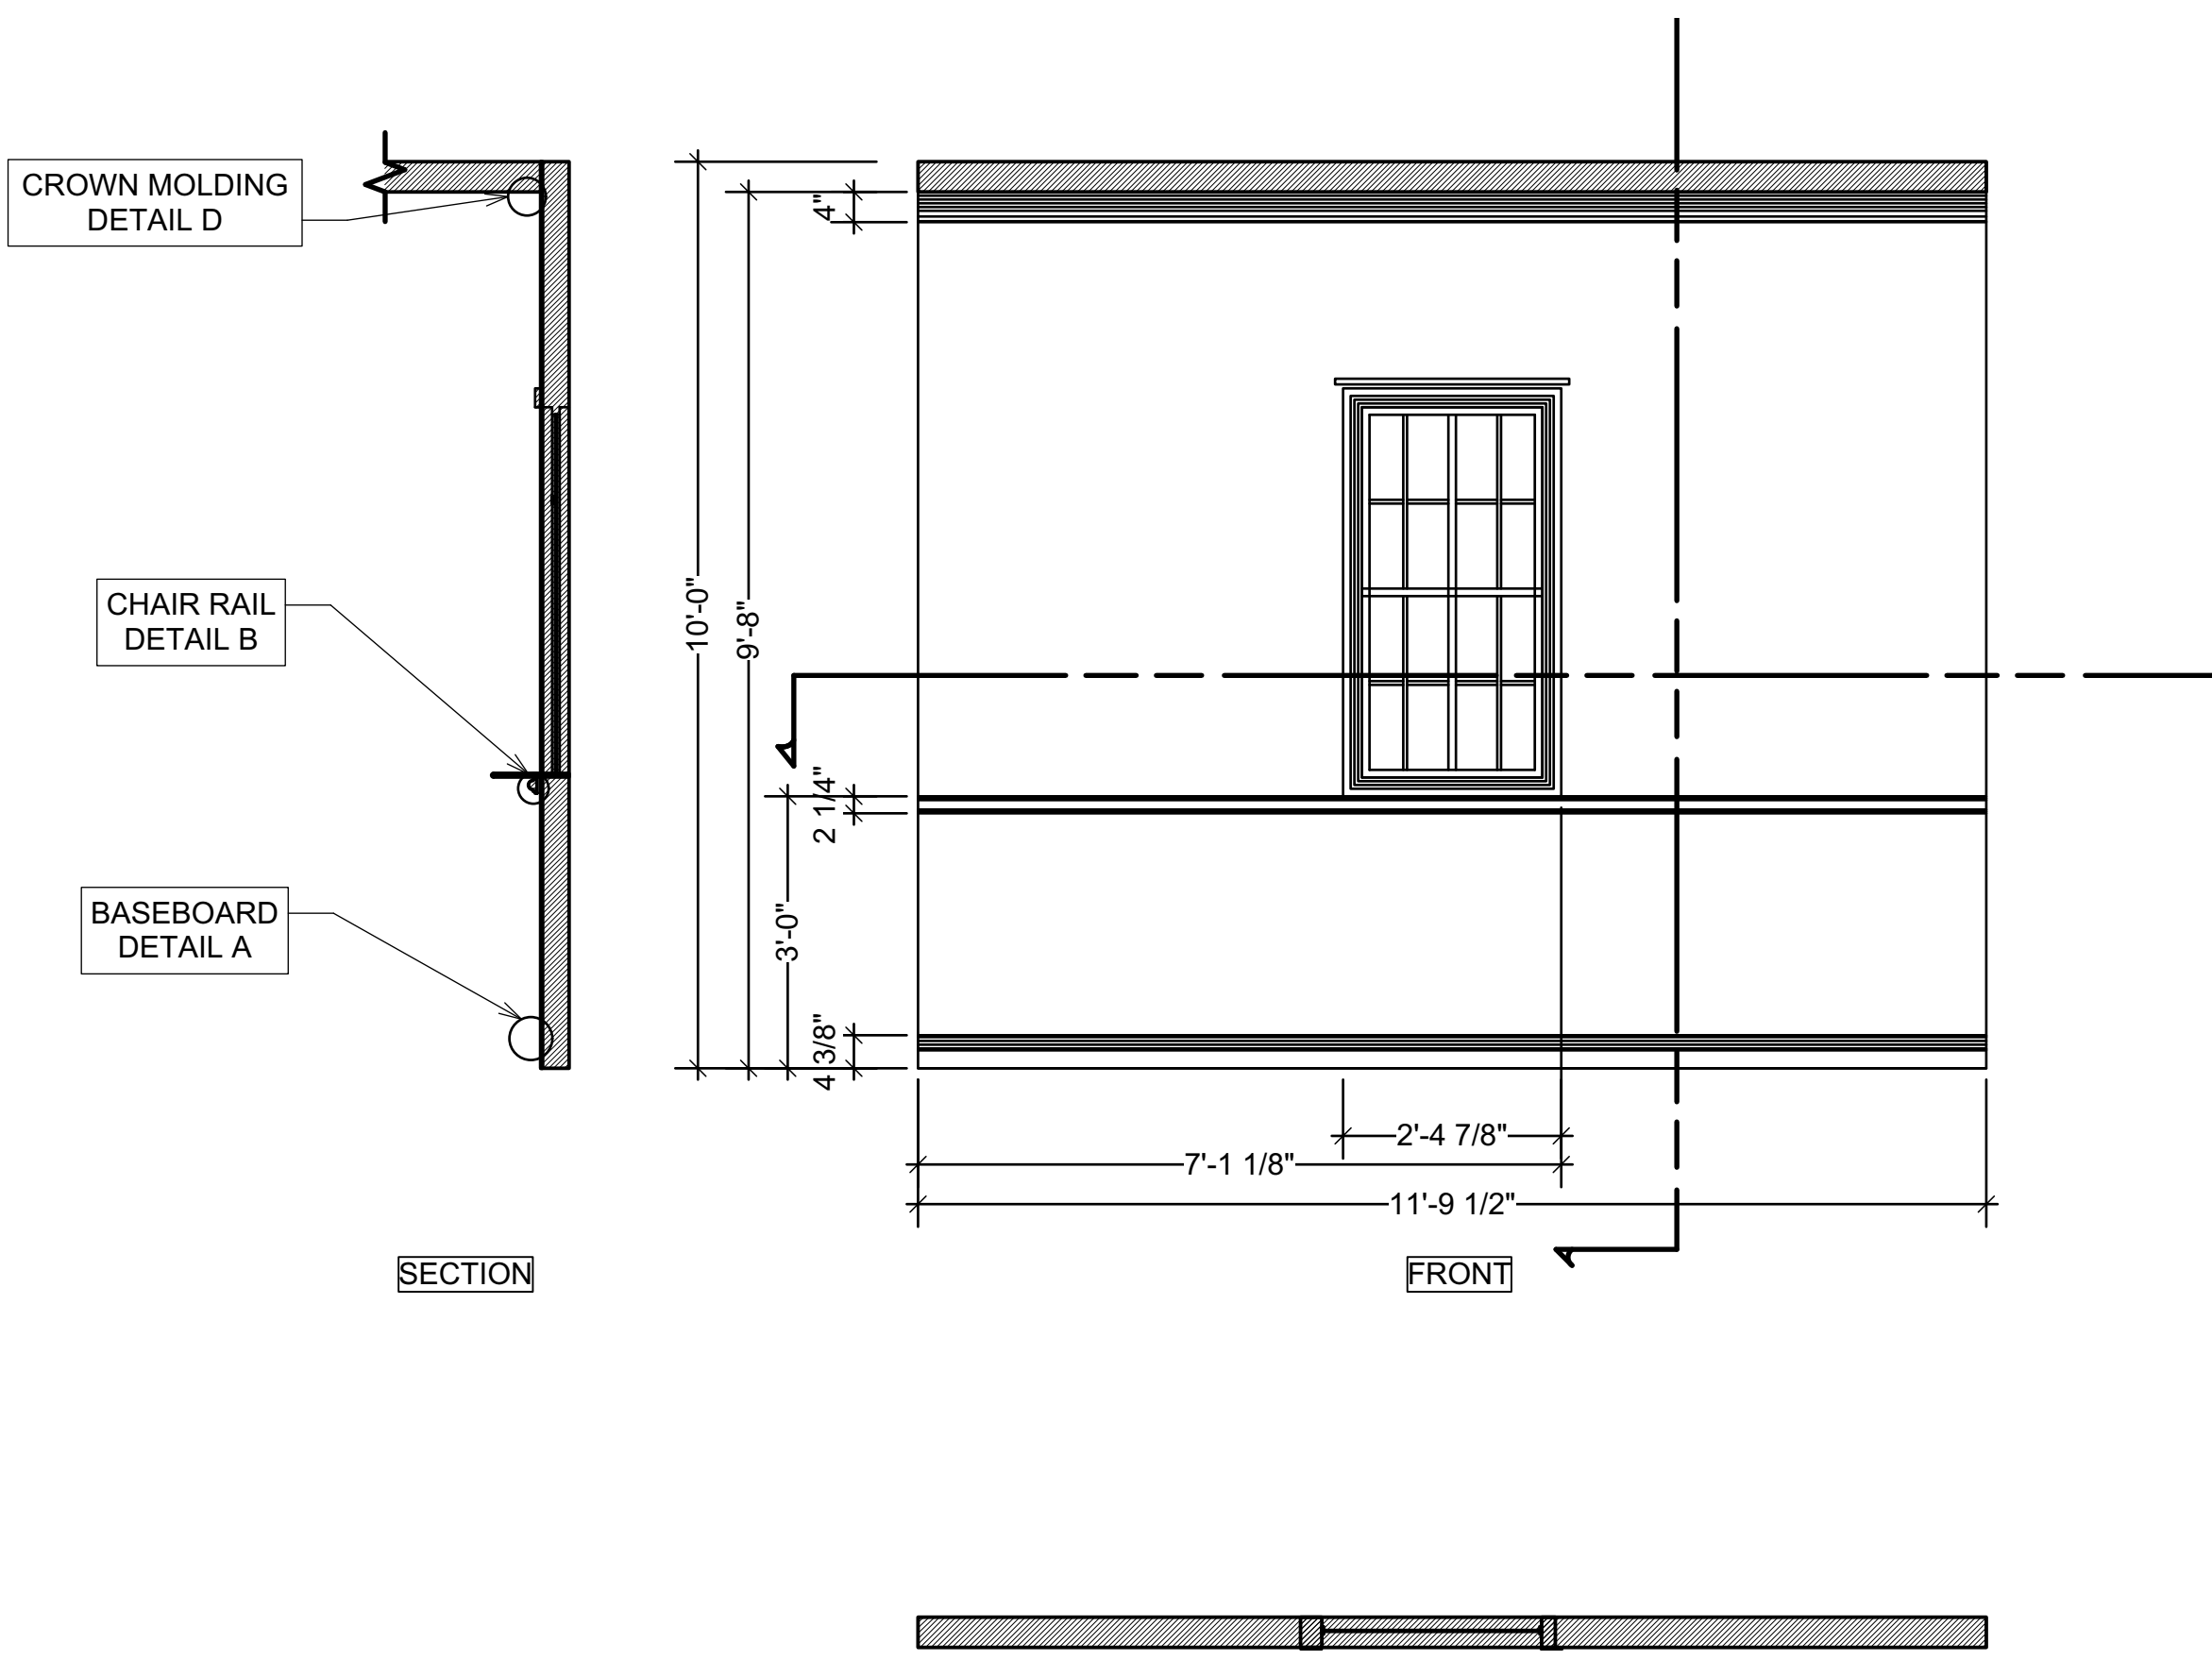


4 [DANTE ROOM WALL 4]
Scale: 1/2" = 1'-0"

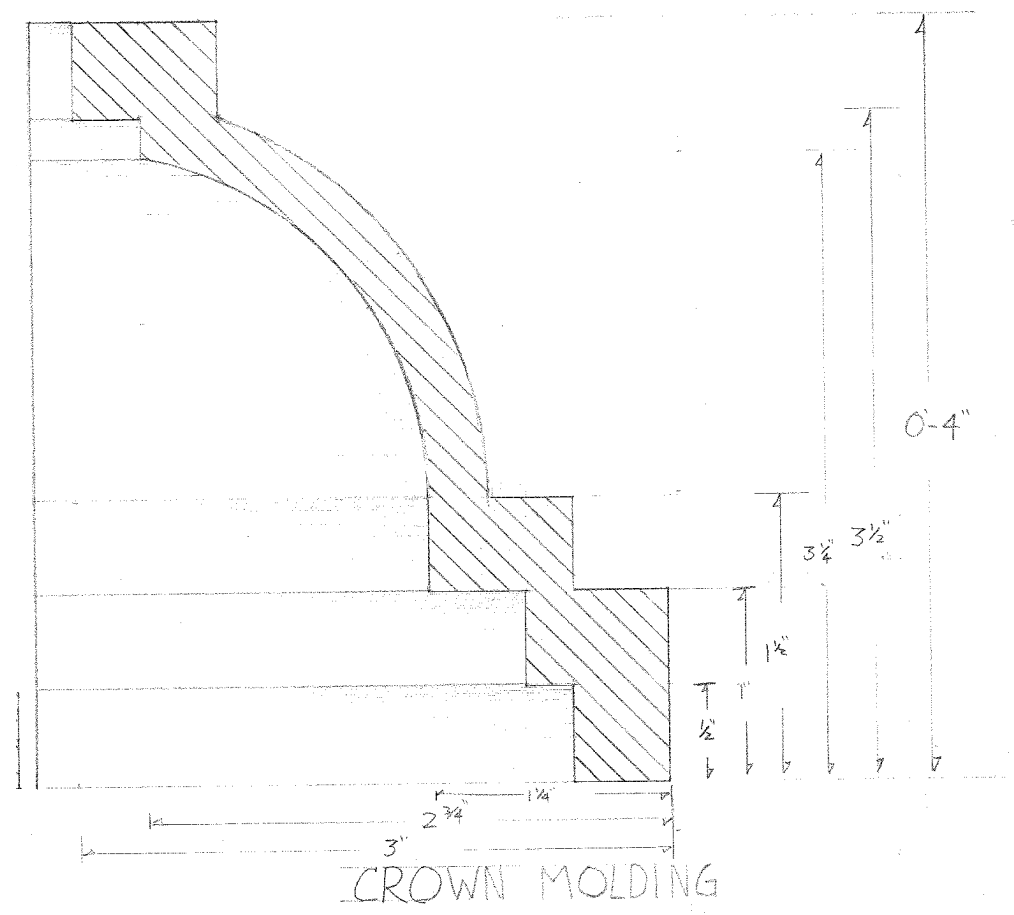

11 [DETAIL D]
Scale: Actual Size

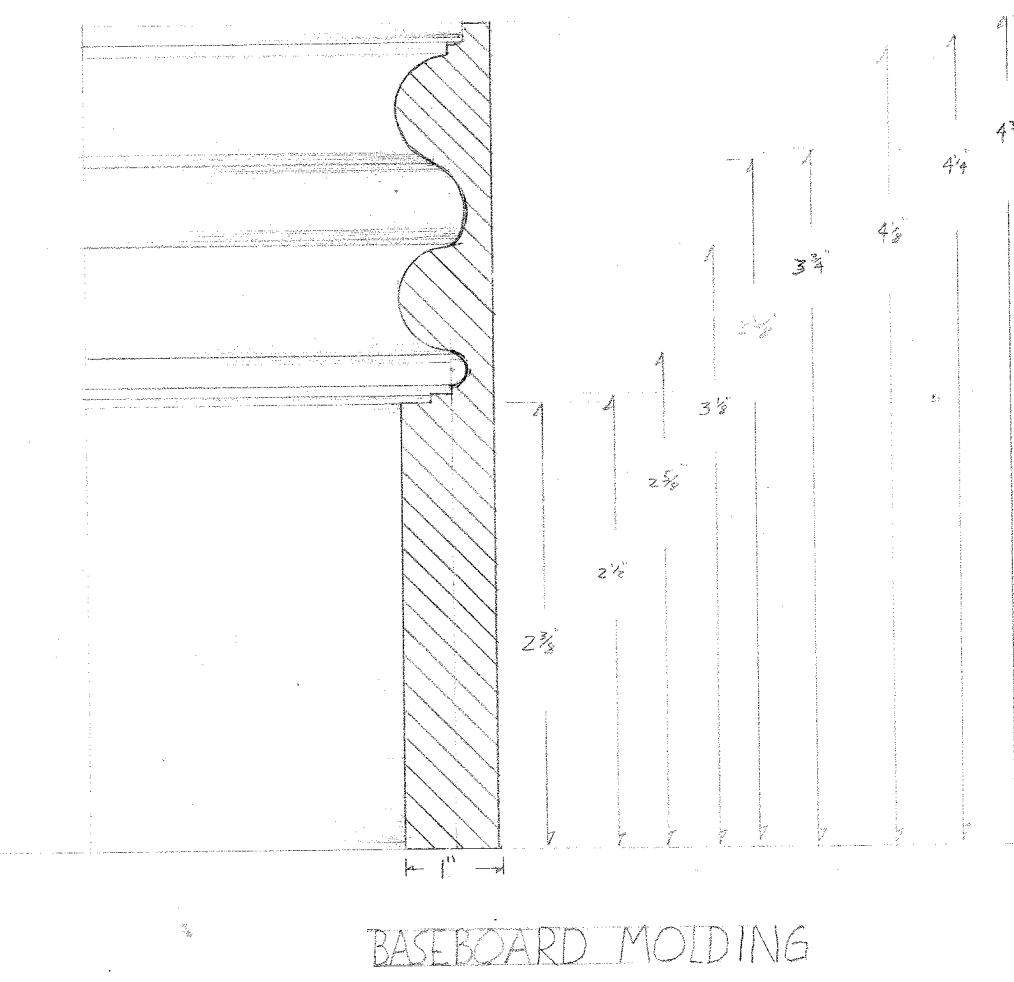

10 [DETAIL A1]
Scale: Actual Size

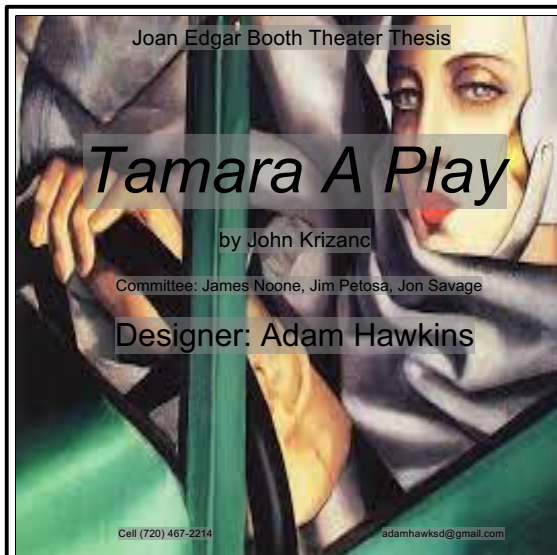	DANTE ROOM ELEVATION	
	SCALE: 1/2"=1'-0"	Plate
DATE: 4/6/2022		
30		
of 30		